

PLAN SHOWING THE EXISTING
CONSTRUCTION OF RCC ROOF GROUND
AND FIRST FLOOR HOSTEL BUILDING IN
T.S.NO: 74,75,1924,1937,1939 &1940
AT NGM COLLEGE,PALAKAD MAIN ROAD
POLLACHI MUNICIPAL TOWN AND
TALUK, COIMBATORE DISTRICT.

NAME OF THE OWNER:
NGM COLLEGE, POLLACHI.



APPROVAL DRAWING

SCHEDULE OF JOINERIES:-

CODE	DESCRIPTION	SIZES ARE IN		CODE	DESCRIPTION	SIZES ARE IN	
		FOOT&INCHES	"mm"			FOOT&INCHES	"mm"
(MD)	MAIN DOOR	11'-0"x8'-0"	3350x2440	(W2)	WINDOW	4'-0"x4'-0"	1220x1220
(D)	DOOR	5'-0"x7'-0"	1050x2130	(SW)	WINDOW	6'-0"x6'-0"	1830x1830
(D1)	DOOR	3'-6"x7'-0"	1060x2130	(V1)	WINDOW	3'-0"x2'-0"	910x610
(D2)	WINDOW	2'-6"x7'-0"	780x1500	(V2)	VENTILATOR	3'-0"x5'-0"	910x1520
(W1)	WINDOW	6'-0"x4'-0"	1830x1220				

AREA DETAILS:-




DESCRIPTION	'IN 'SQ.FT'	'IN 'SQ.MT'
AREA OF THE TOTAL SITE (23.85 ACRE)	1038906.00	96517.52
AREA OF THE EXISTING GROUND FLOOR BUILDING	8418.20	782.00
AREA OF THE EXISTING FIRST FLOOR BUILDING	8198.20	762.00
AREA OF THE EXISTING TERRACE FLOOR BUILDING	462.88	43.00

LEGEND:-







	SITE BOUNDARY		LAYOUT ROAD
	PROPOSED BUILDING		PERCOLATION PIT

NOTES:-

01. ALL DIMENSIONS ARE IN 'FEET & METER' ALL LEVELS ARE IN 'FOOT' UNLESS OTHERWISE NOTED.
02. T.P AREA OR NTP AREA
03. THE HORIZONTAL DISTANCE FROM ELECTRICITY LINE IF ANY.

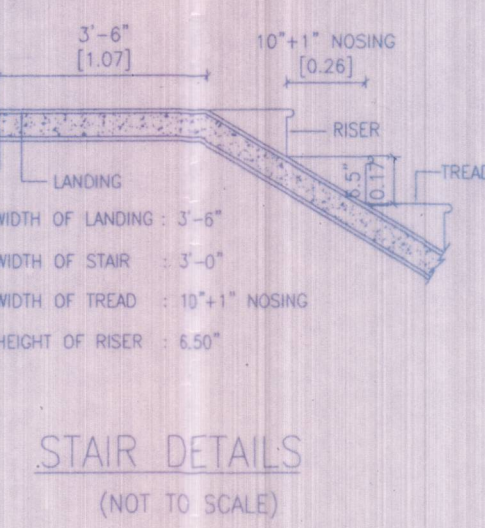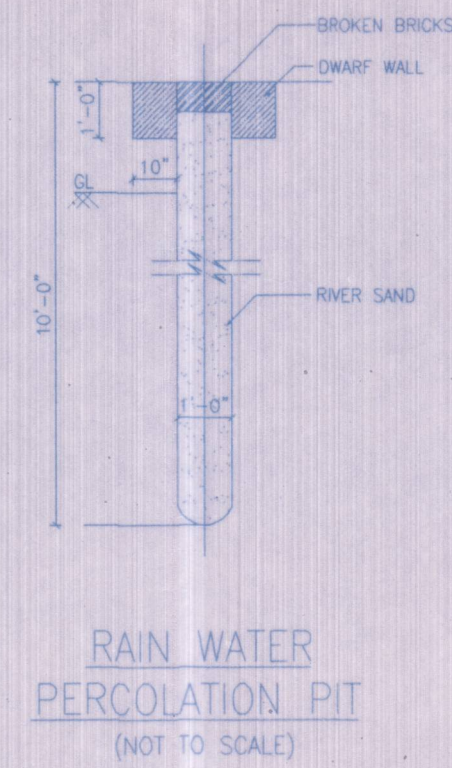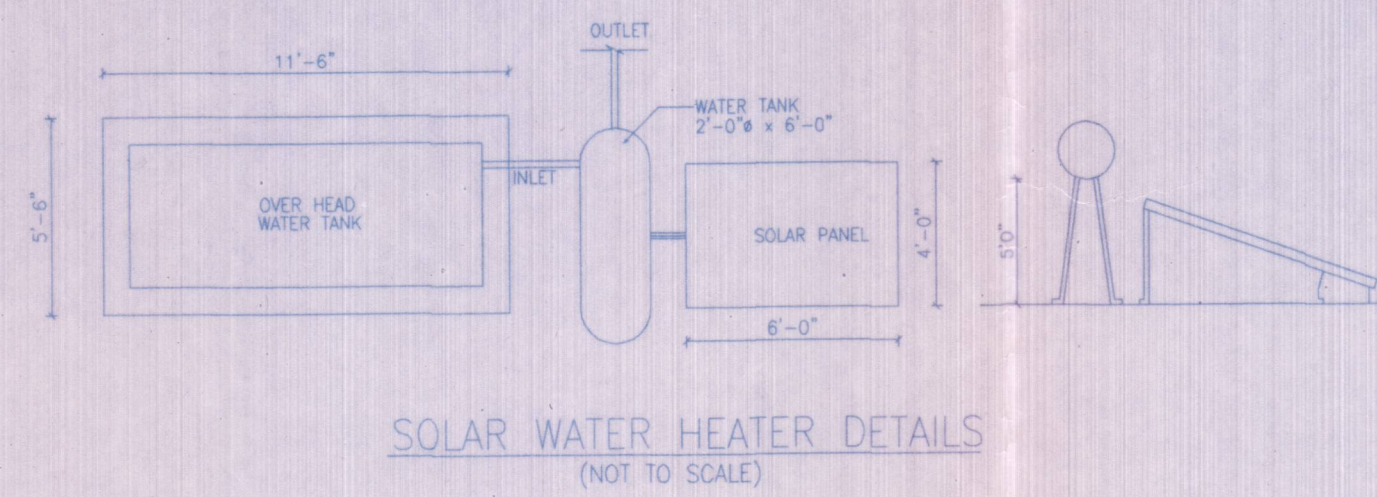


TRIAL PIT
(NOT TO SCALE)

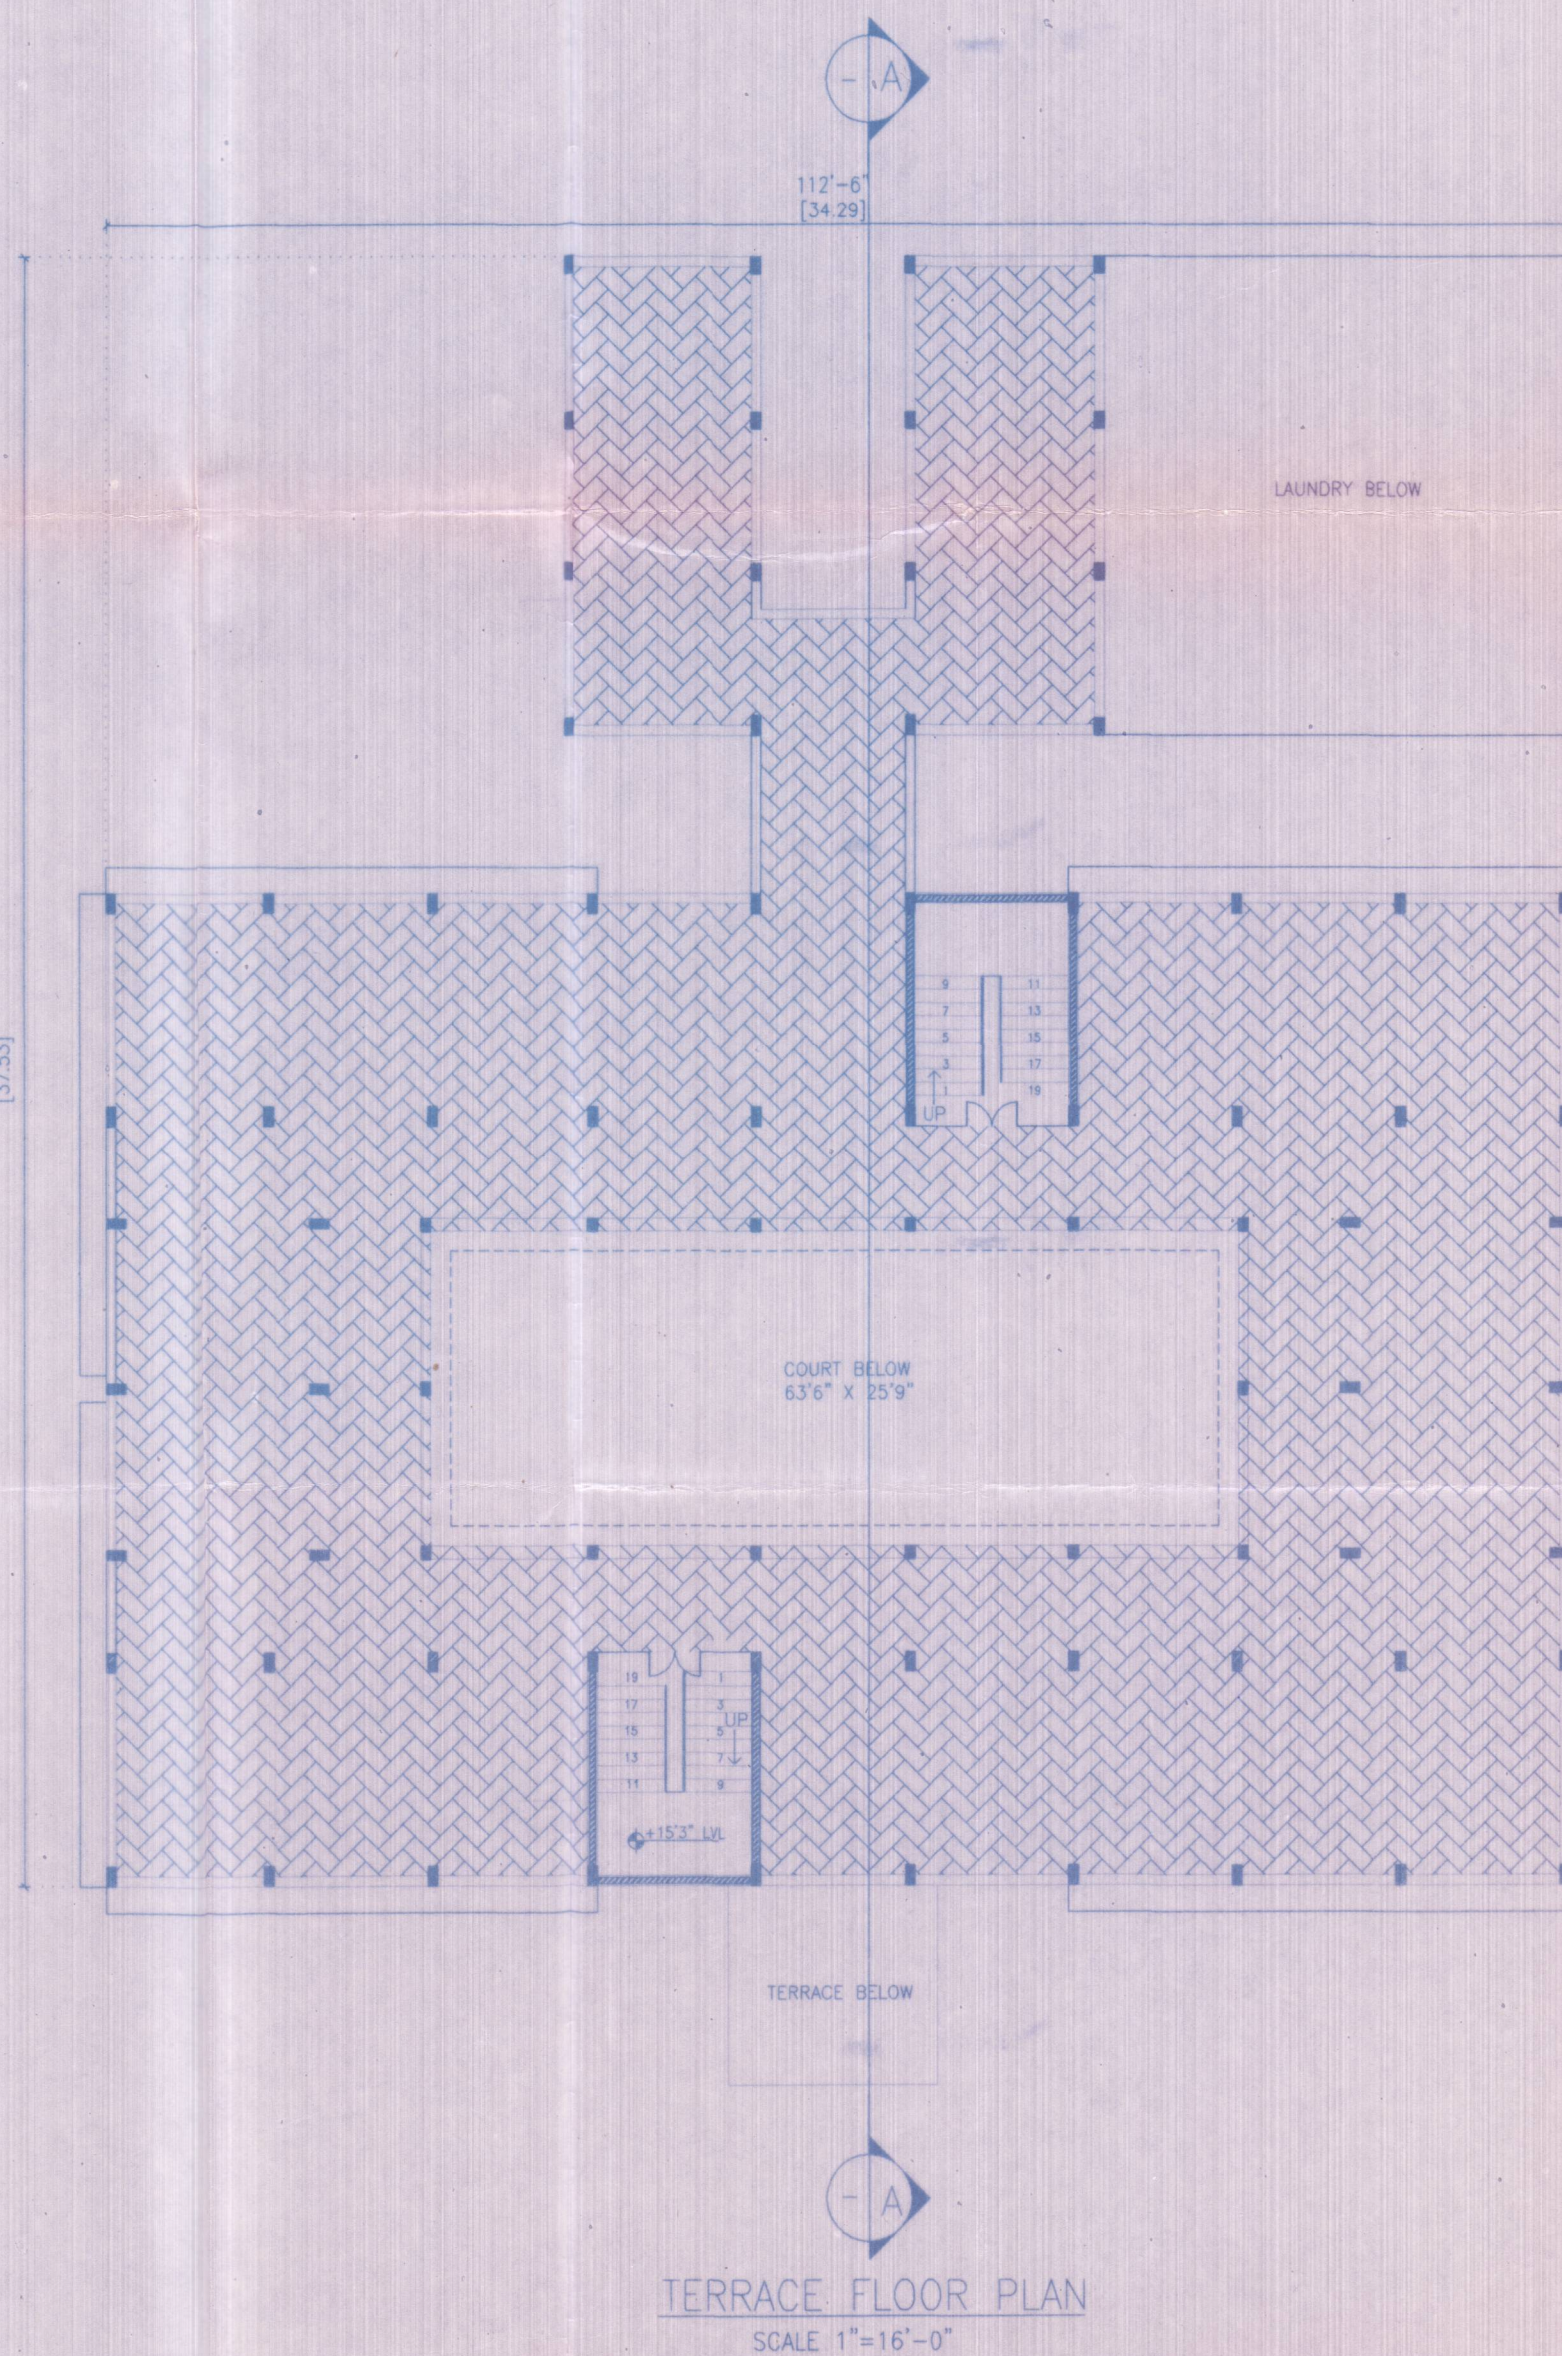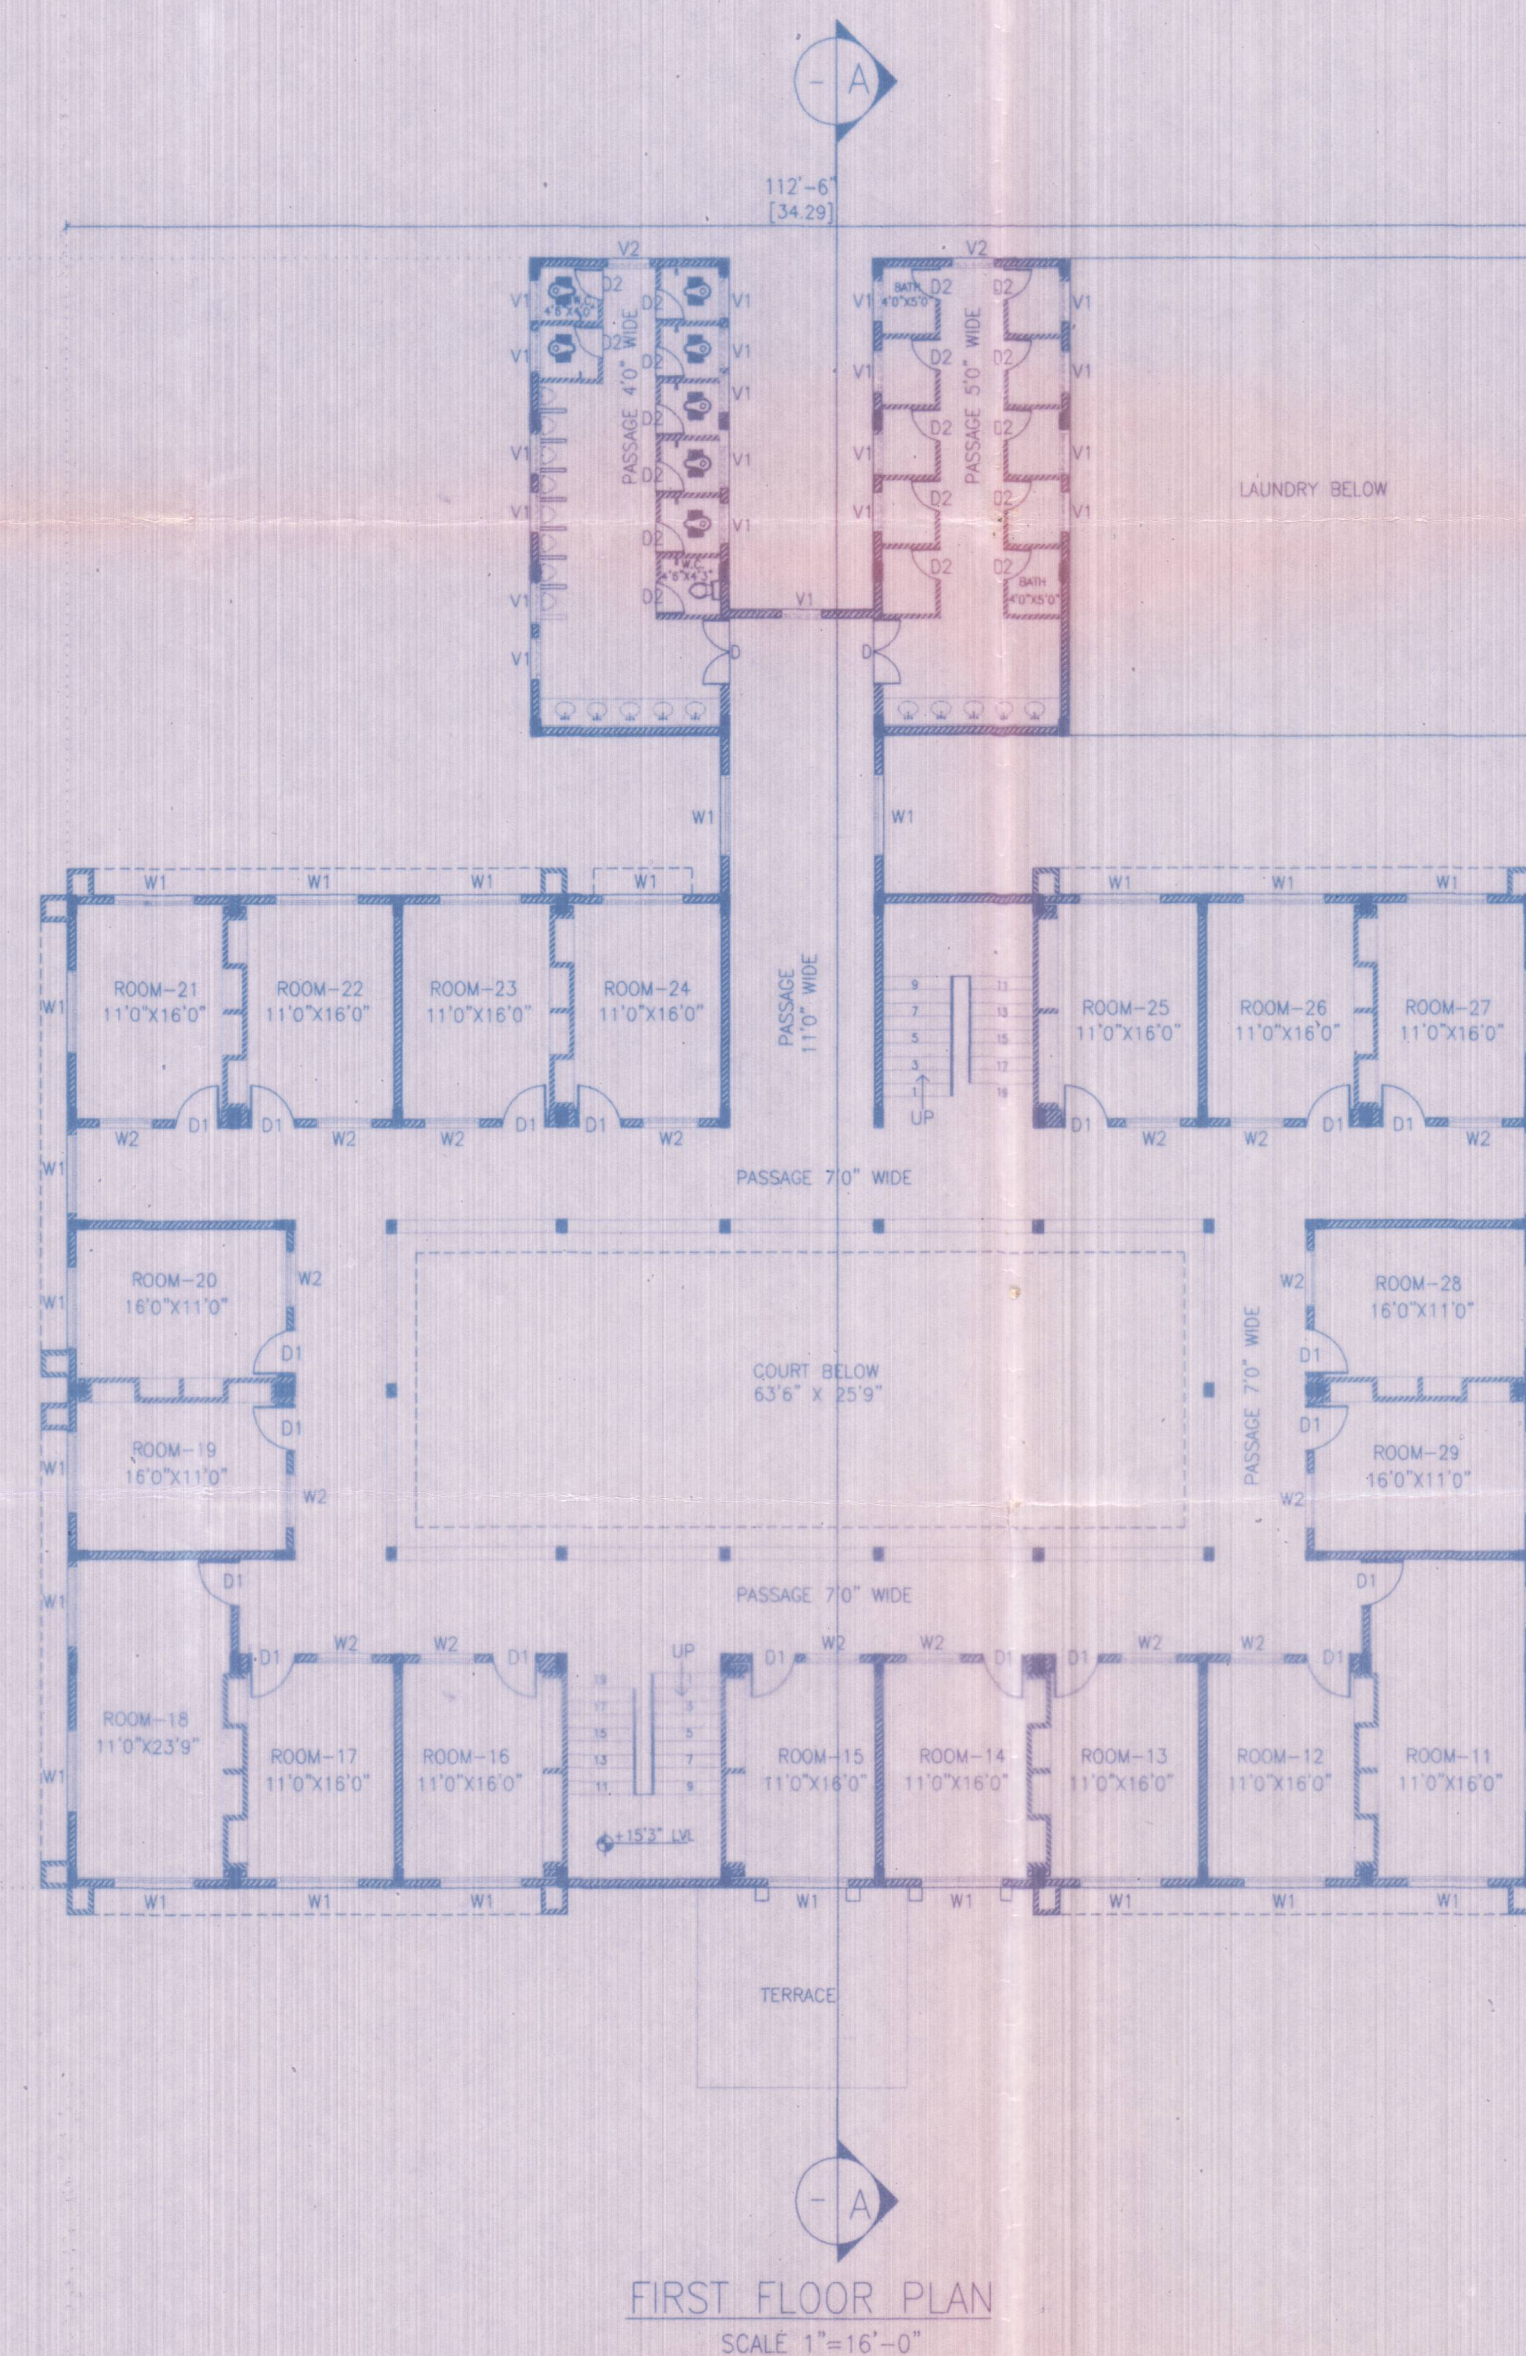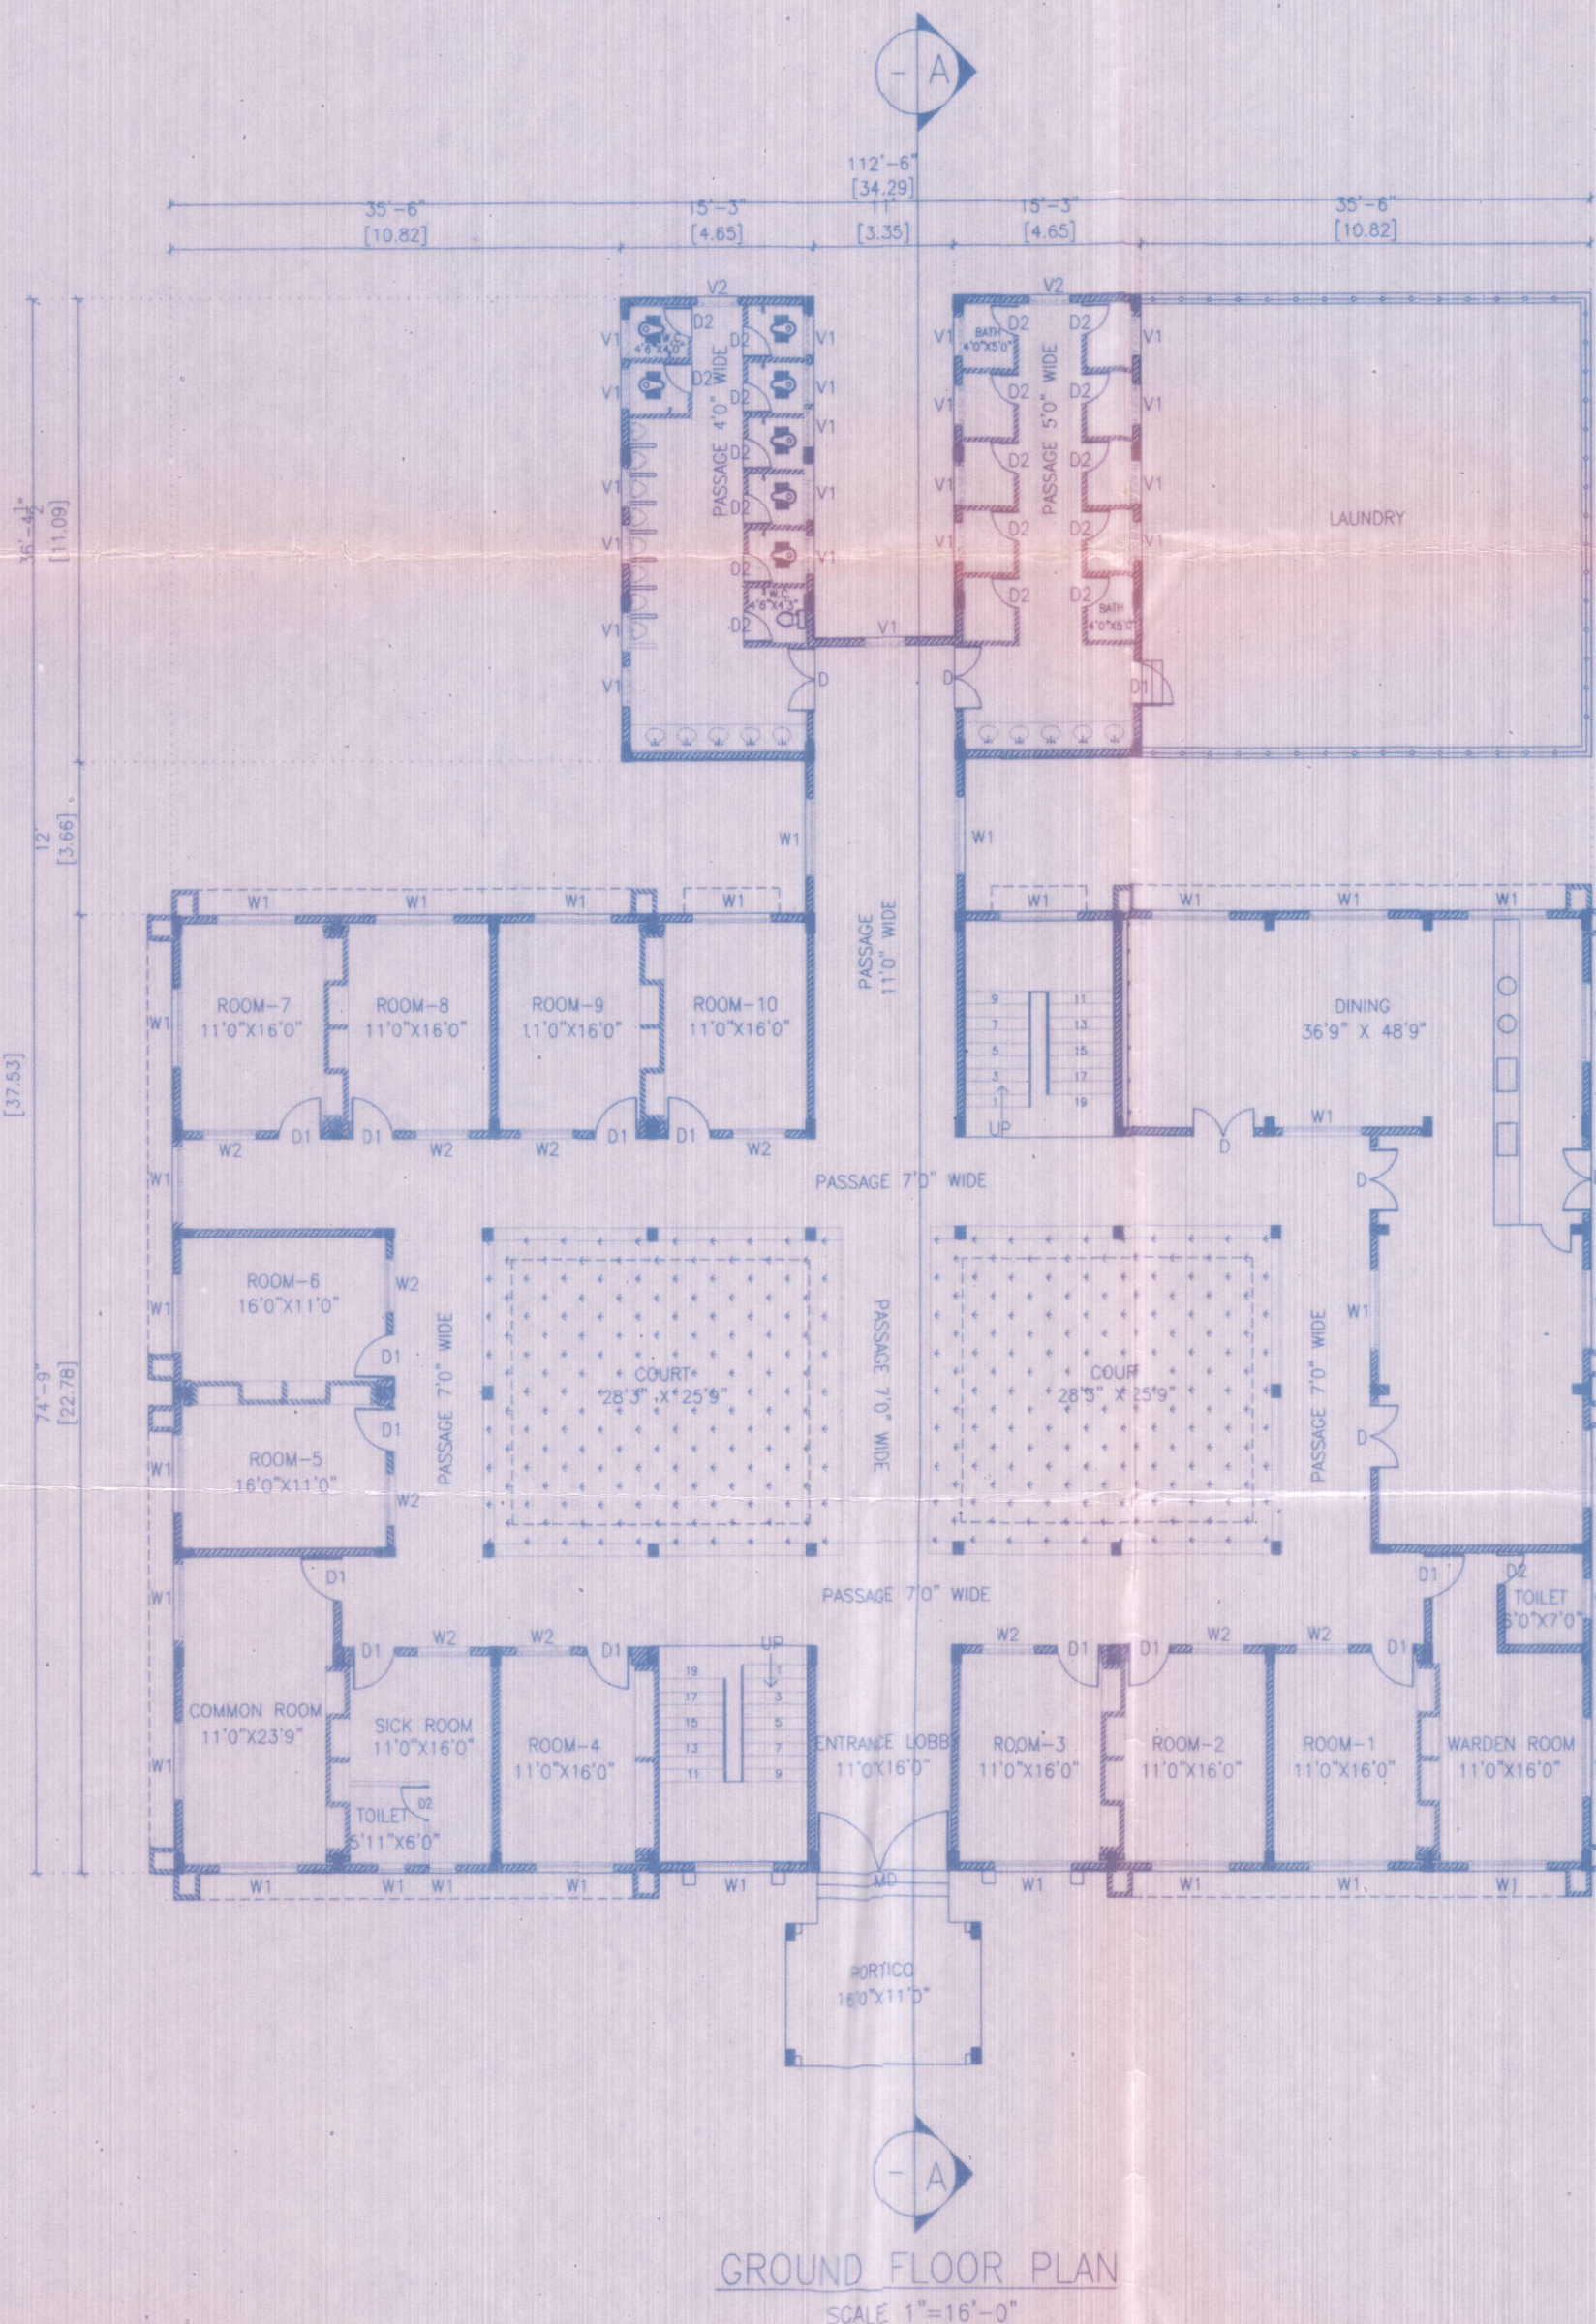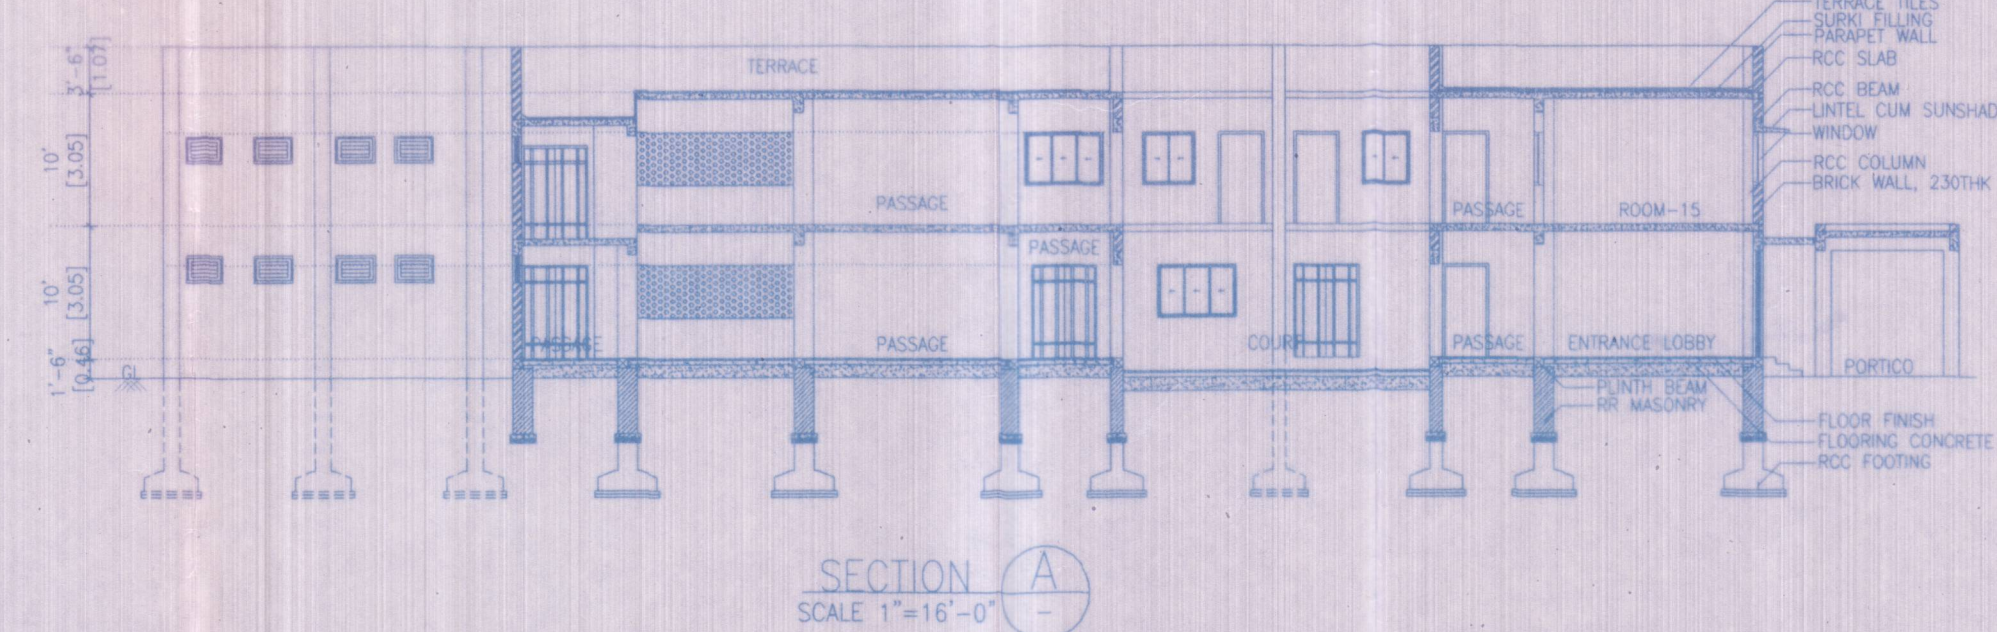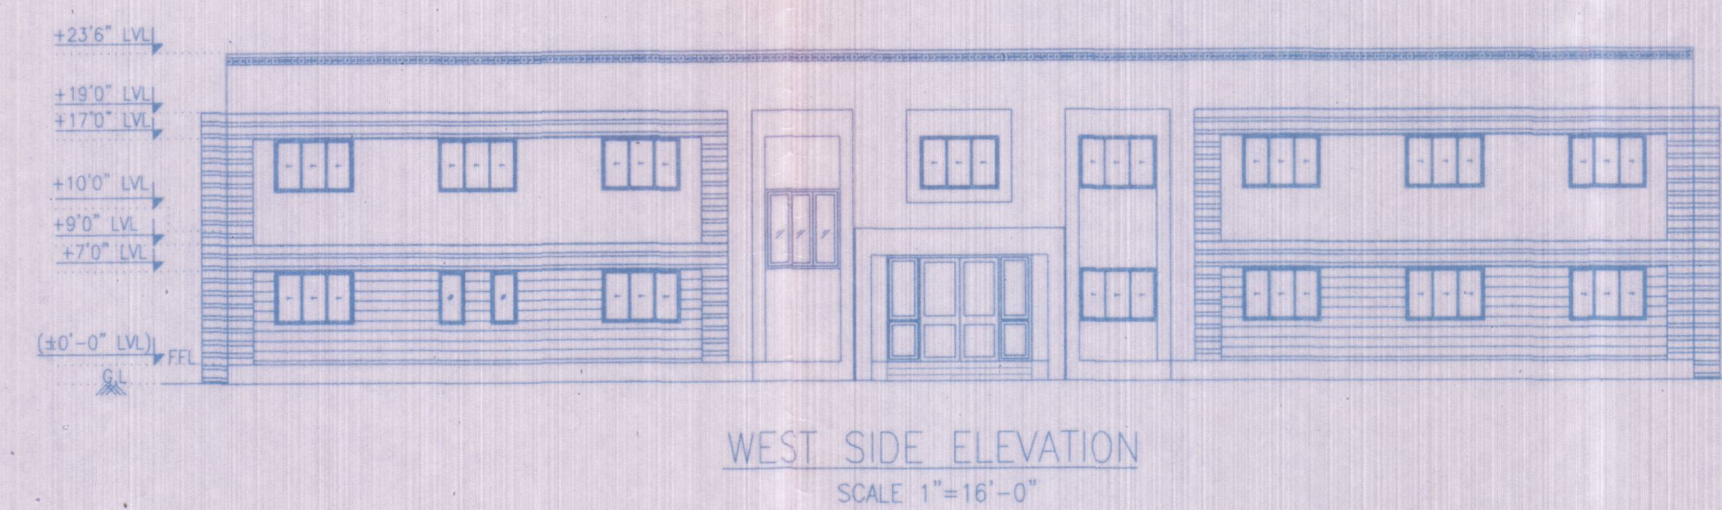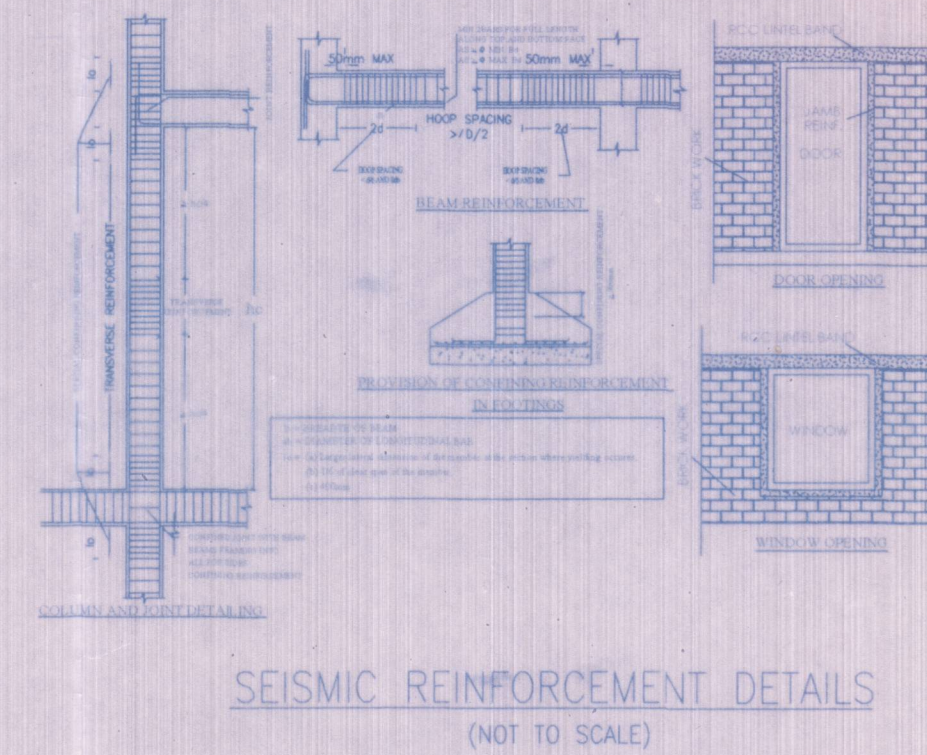







Er. P. ARUN PRASAD, B.Tech., MISTE,
ARUN ASSOCIATES
Consulting Civil Engineer & L.B.S.,
10/22, Ayyappa Kovil Street, Venkatesa Colony,
Pollachi - 642 001. Cell: 98653 39919

(APPLICANT)

L.B.S. / ENGINEER:-

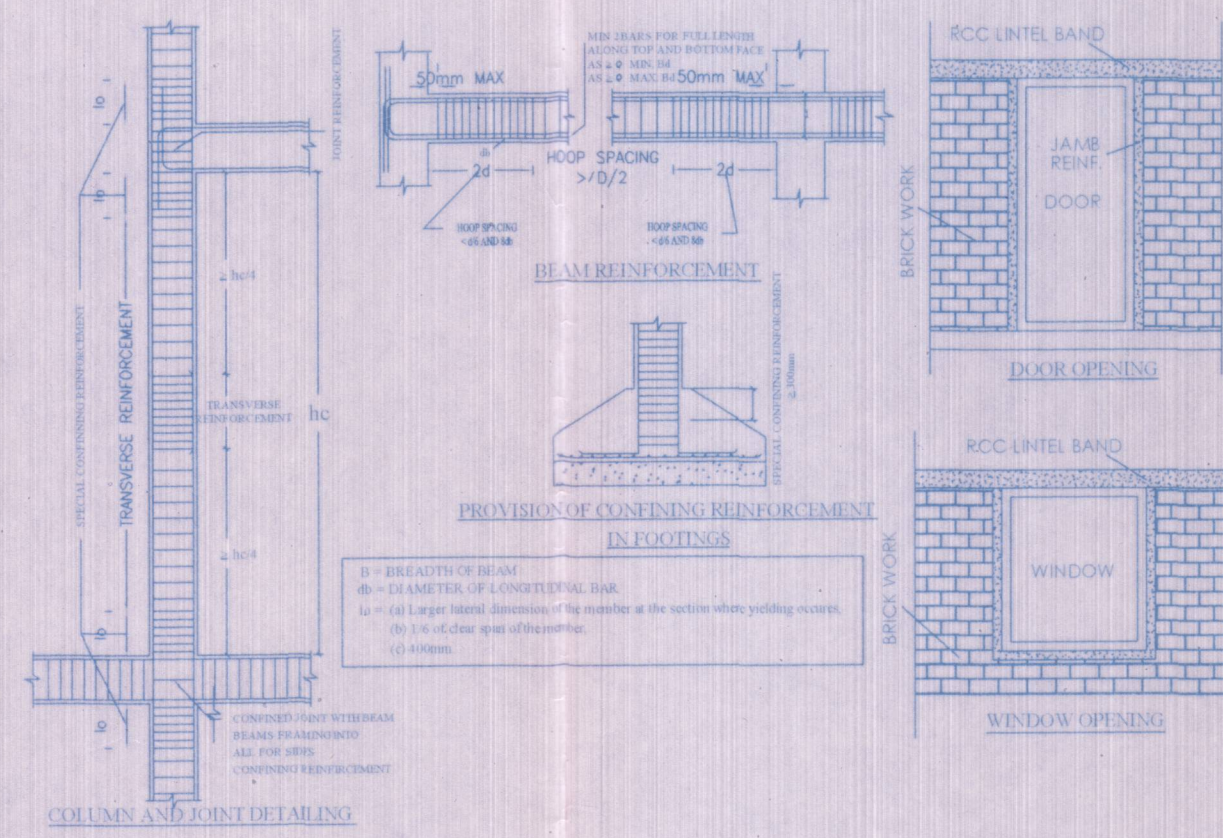


SEISMIC REINFORCEMENT DETAILS
(NOT TO SCALE)

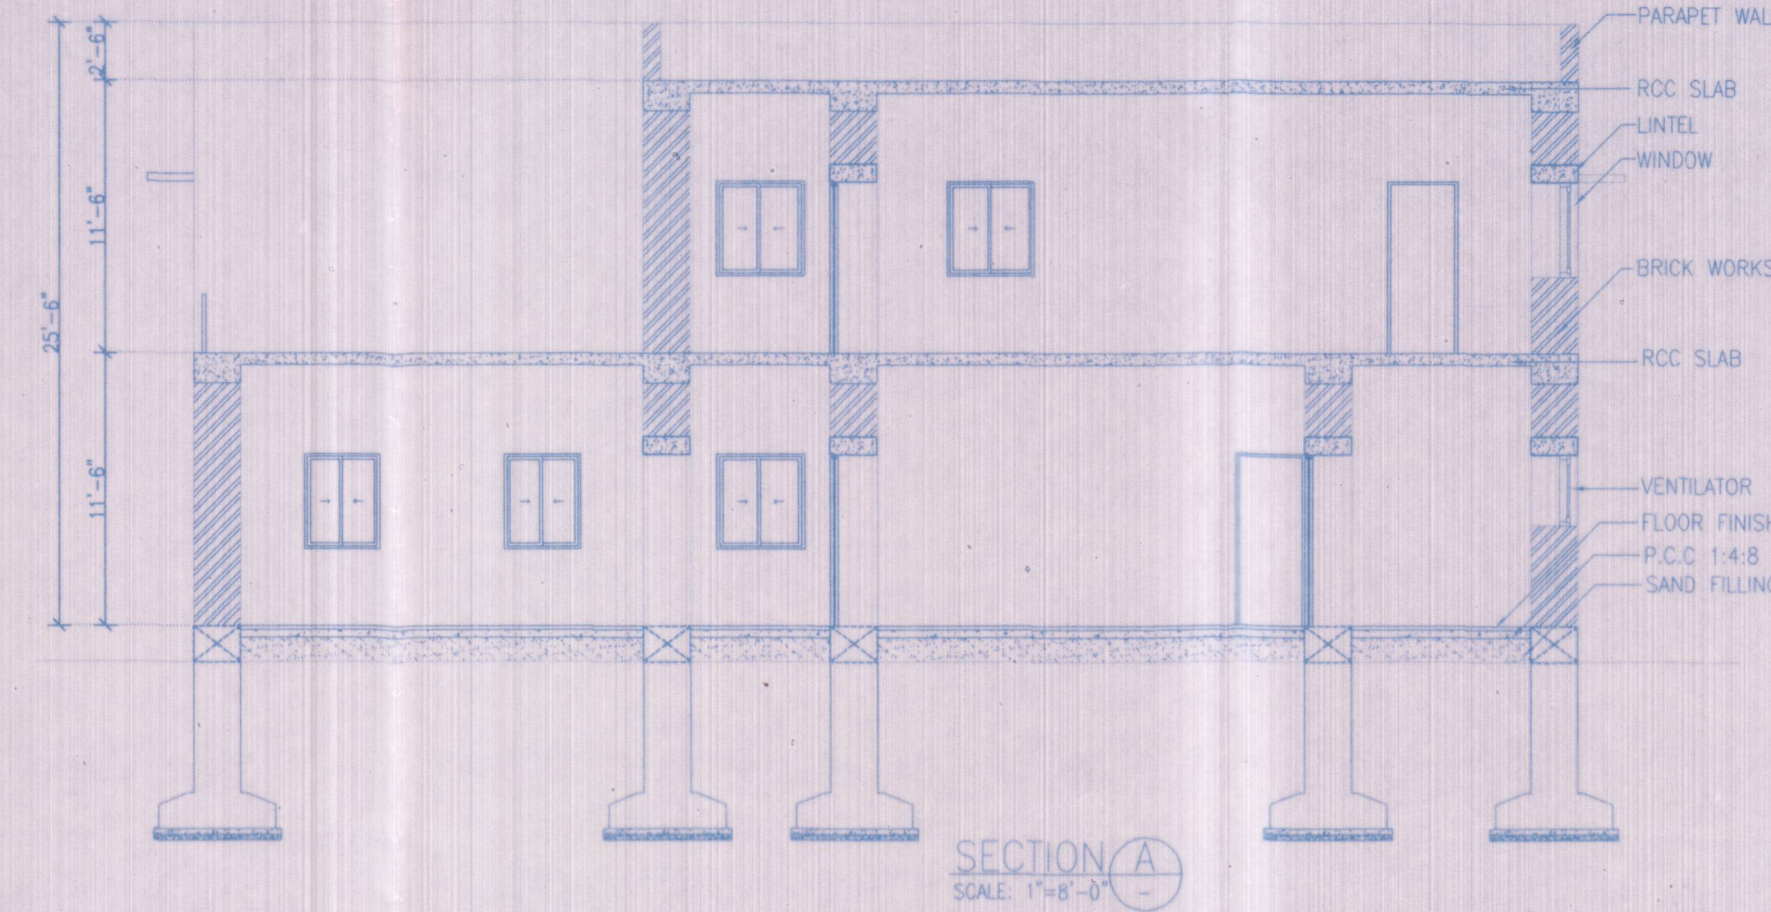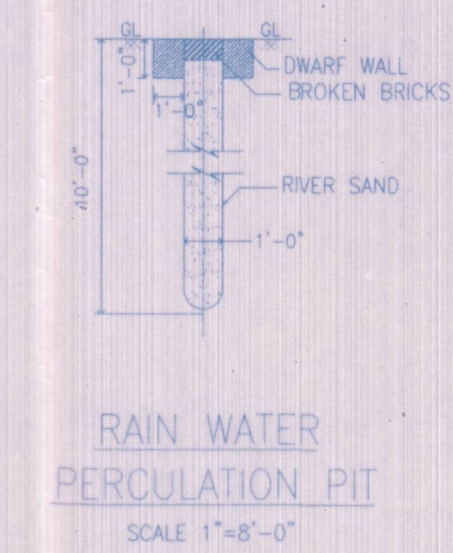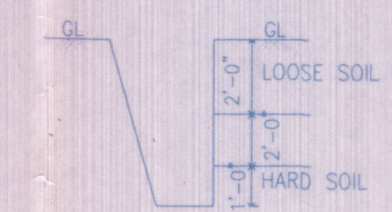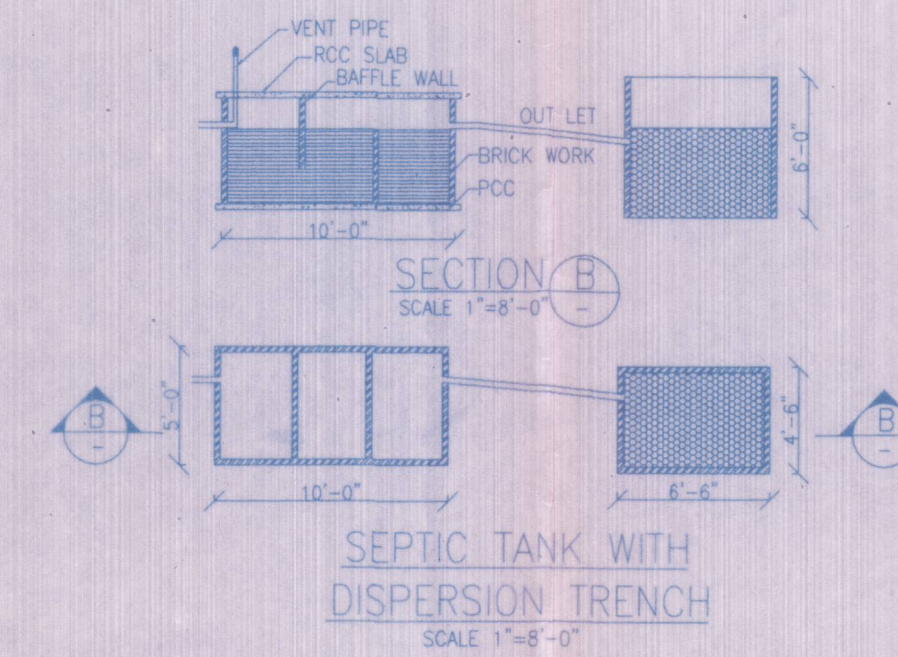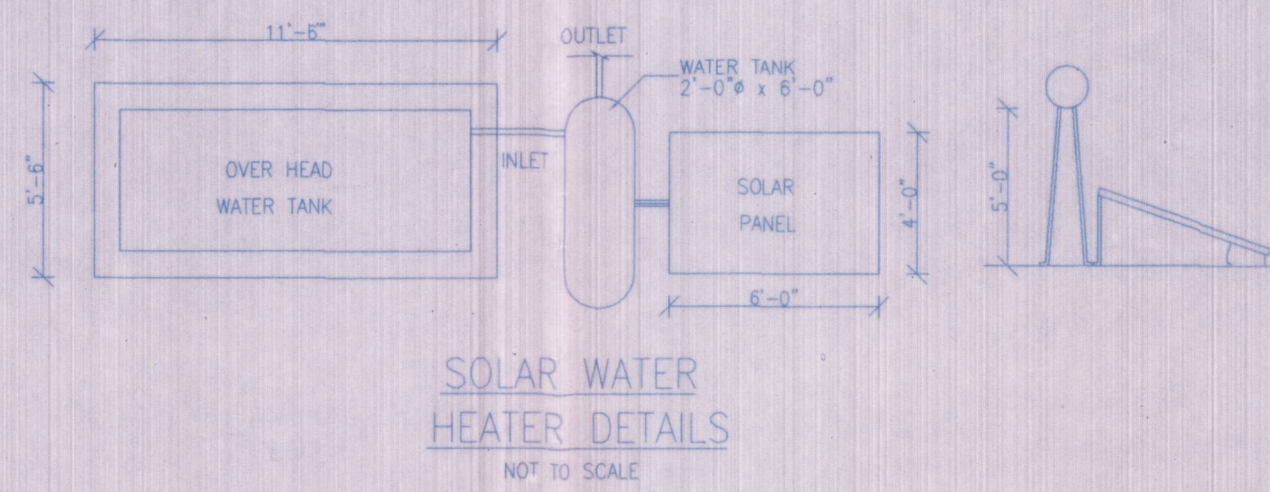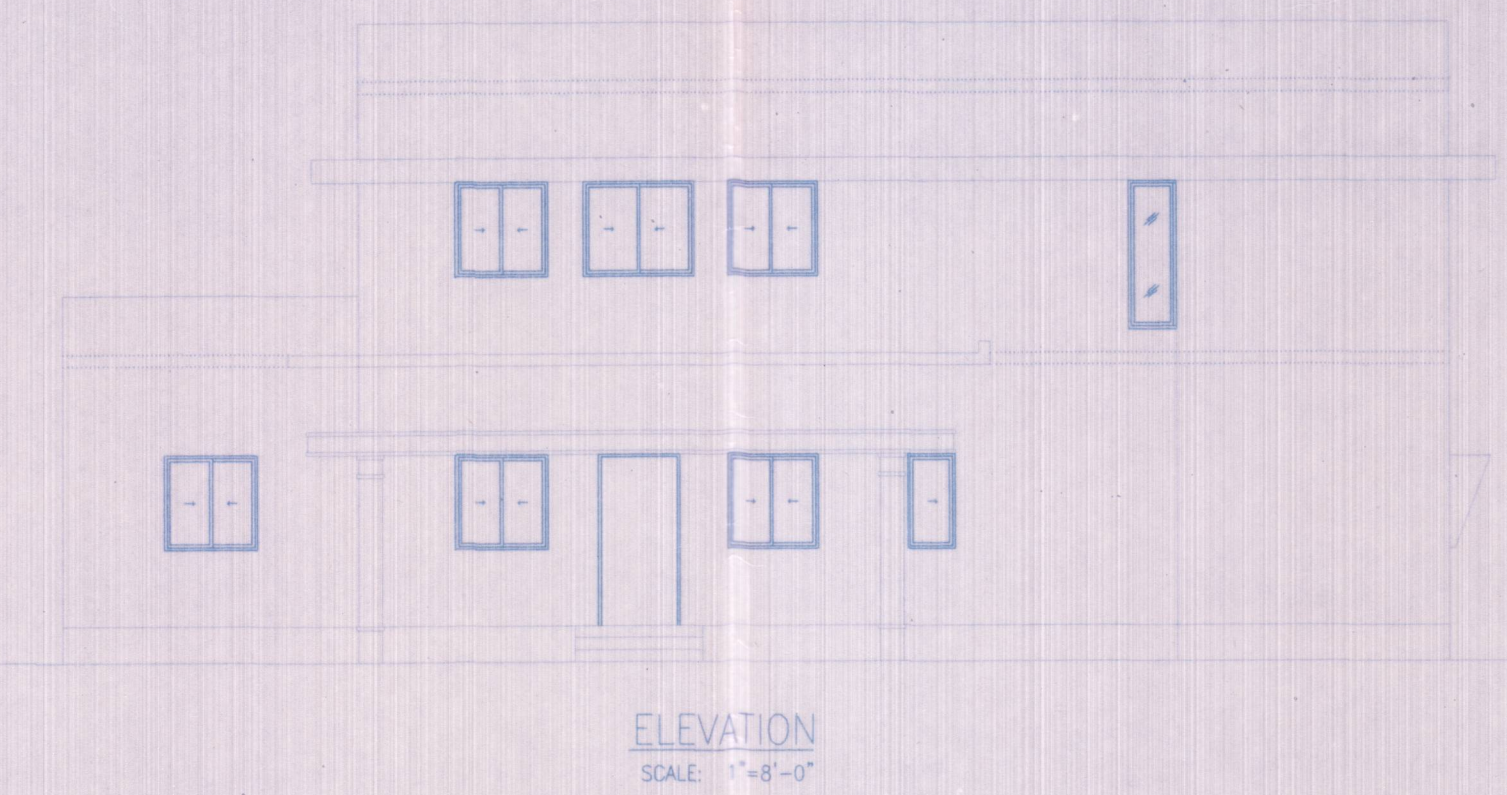

PLAN SHOWING THE EXISTING CONSTRUCTION OF
RCC ROOFING GROUND & FIRST FLOOR PRINCIPLE'S
HOUSE BUILDING IN T.S.NO: 74,75,1924,1937,1939
& 1940, AT NGM COLLEGE, PALAKKAD MAIN ROAD,
POLLACHI MUNICIPAL TOWN AND TALUK,
COIMBATORE DISTRICT.

NAME OF THE OWNER:
NGM COLLEGE, POLLACHI.

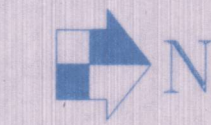

APPROVAL DRAWING

SCHEDULE OF JOINERIES:-

CODE	DESCRIPTION	FOOT&INCHES	"mm"
D1	DOOR	2'6"x7'3"	762X2210
D2	DOOR	3'0"x7'3"	915X2210
D3	DOOR	3'3"x7'3"	990X2210
D4	DOOR	3'6"x7'3"	1070X2210
W	WINDOW	2'0"x6'0"	610X1830
W1	WINDOW	3'3"x4'0"	990X1220
W2	WINDOW	3'9"x4'0"	1145X1220
W3	WINDOW	4'0"x4'0"	1220X1220
W4	WINDOW	4'9"x4'0"	1450X1220
V1	VENTILATOR	2'0"x2'0"	610X610
V2	VENTILATOR	3'0"x2'0"	915X610
J	JOLLY	5'6"x6'0"	1700X1830

AREA DETAILS:-

DESCRIPTION	"IN 'SQ.FT'"	"IN 'SQ.M'"
AREA OF THE TOTAL SITE (23.85 Acres)	1038906	96517.52
AREA OF THE EXISTING GROUND FLOOR BUILDING	3057.86	284.10
AREA OF THE EXISTING FIRST FLOOR BUILDING	1889.68	175.55

LEGEND:-

PROPOSED BUILDING PERCUSSION PIT


FE - FIRE DETECTING AND EXTINGUISHING SYSTEM PROVIDED.

EA - EMERGENCY ALARM PROVIDED.
SAND BUCKETS PROVIDED.


APPLICANT

Er. P. ARUN PRASAD, B.Tech., MISTE,
ARUN ASSOCIATES
Consulting Civil Engineer & L.B.S.,
10/33, Ayyappa Kovil Street, Venkatesa Colony,
Pollachi - 642 001, Cell. 99653 9919

L.B.S. / ENGINEER

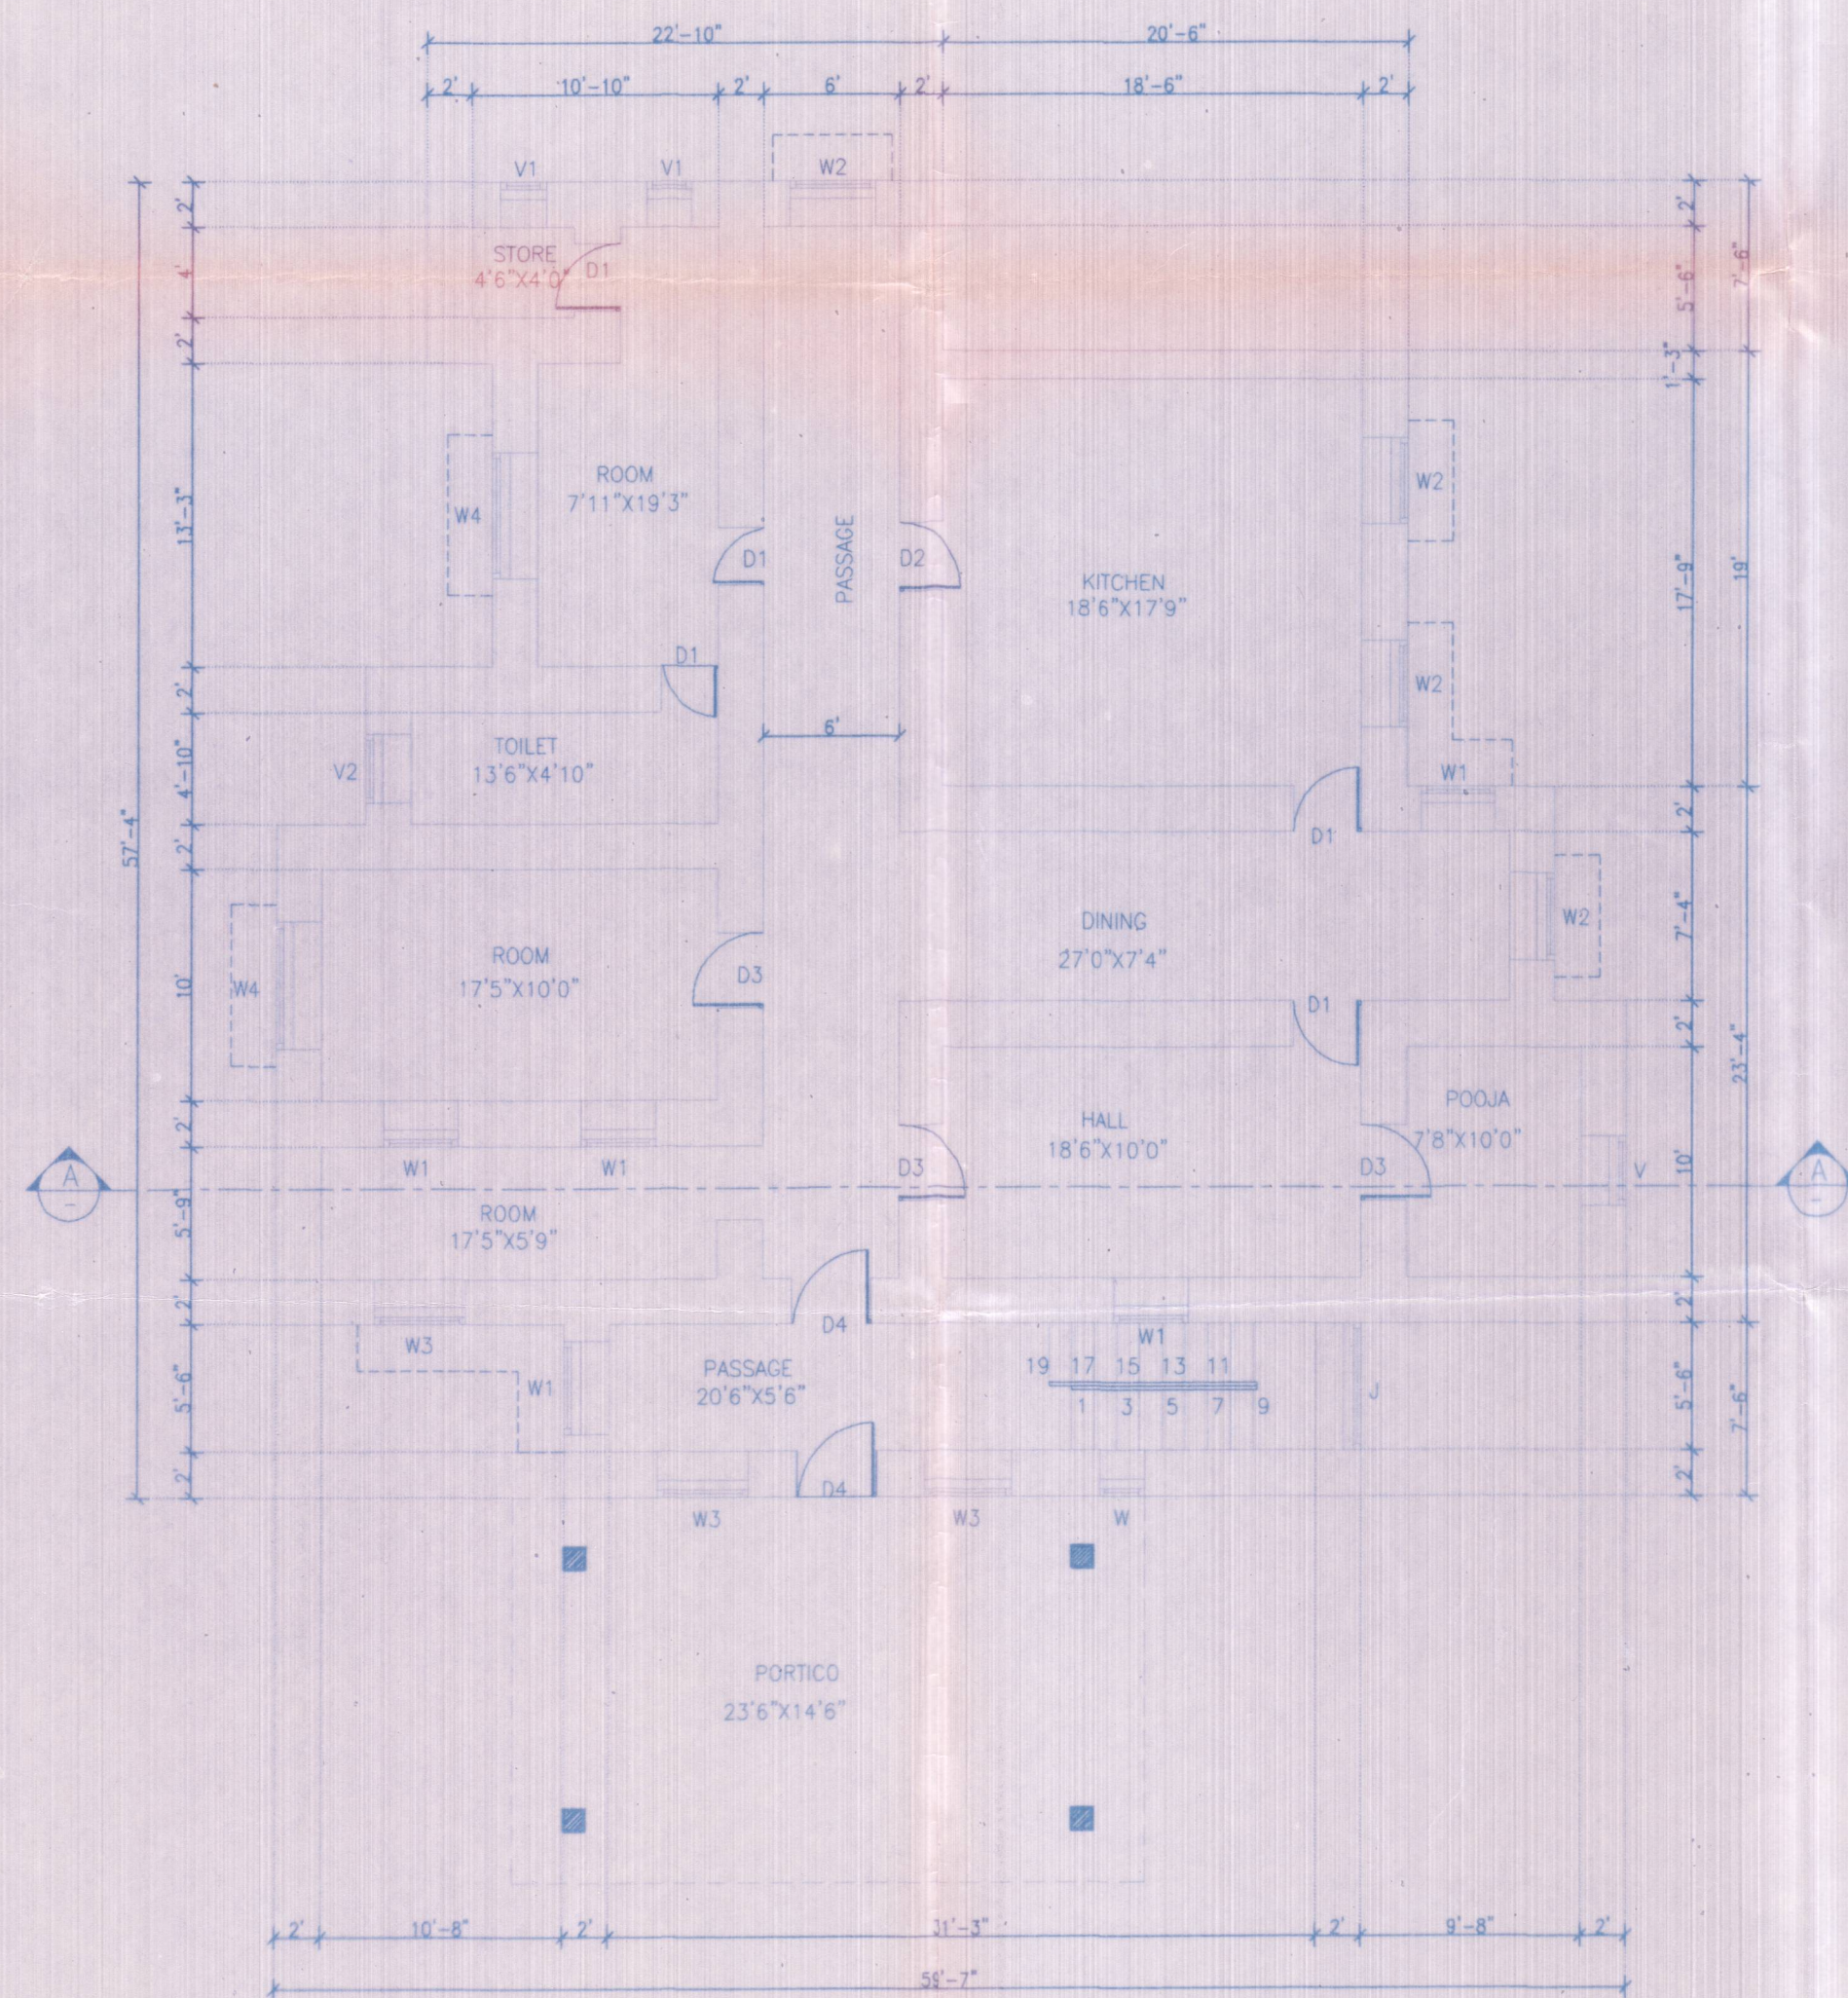

GROUND FLOOR PLAN
SCALE: 1"=8'-0"

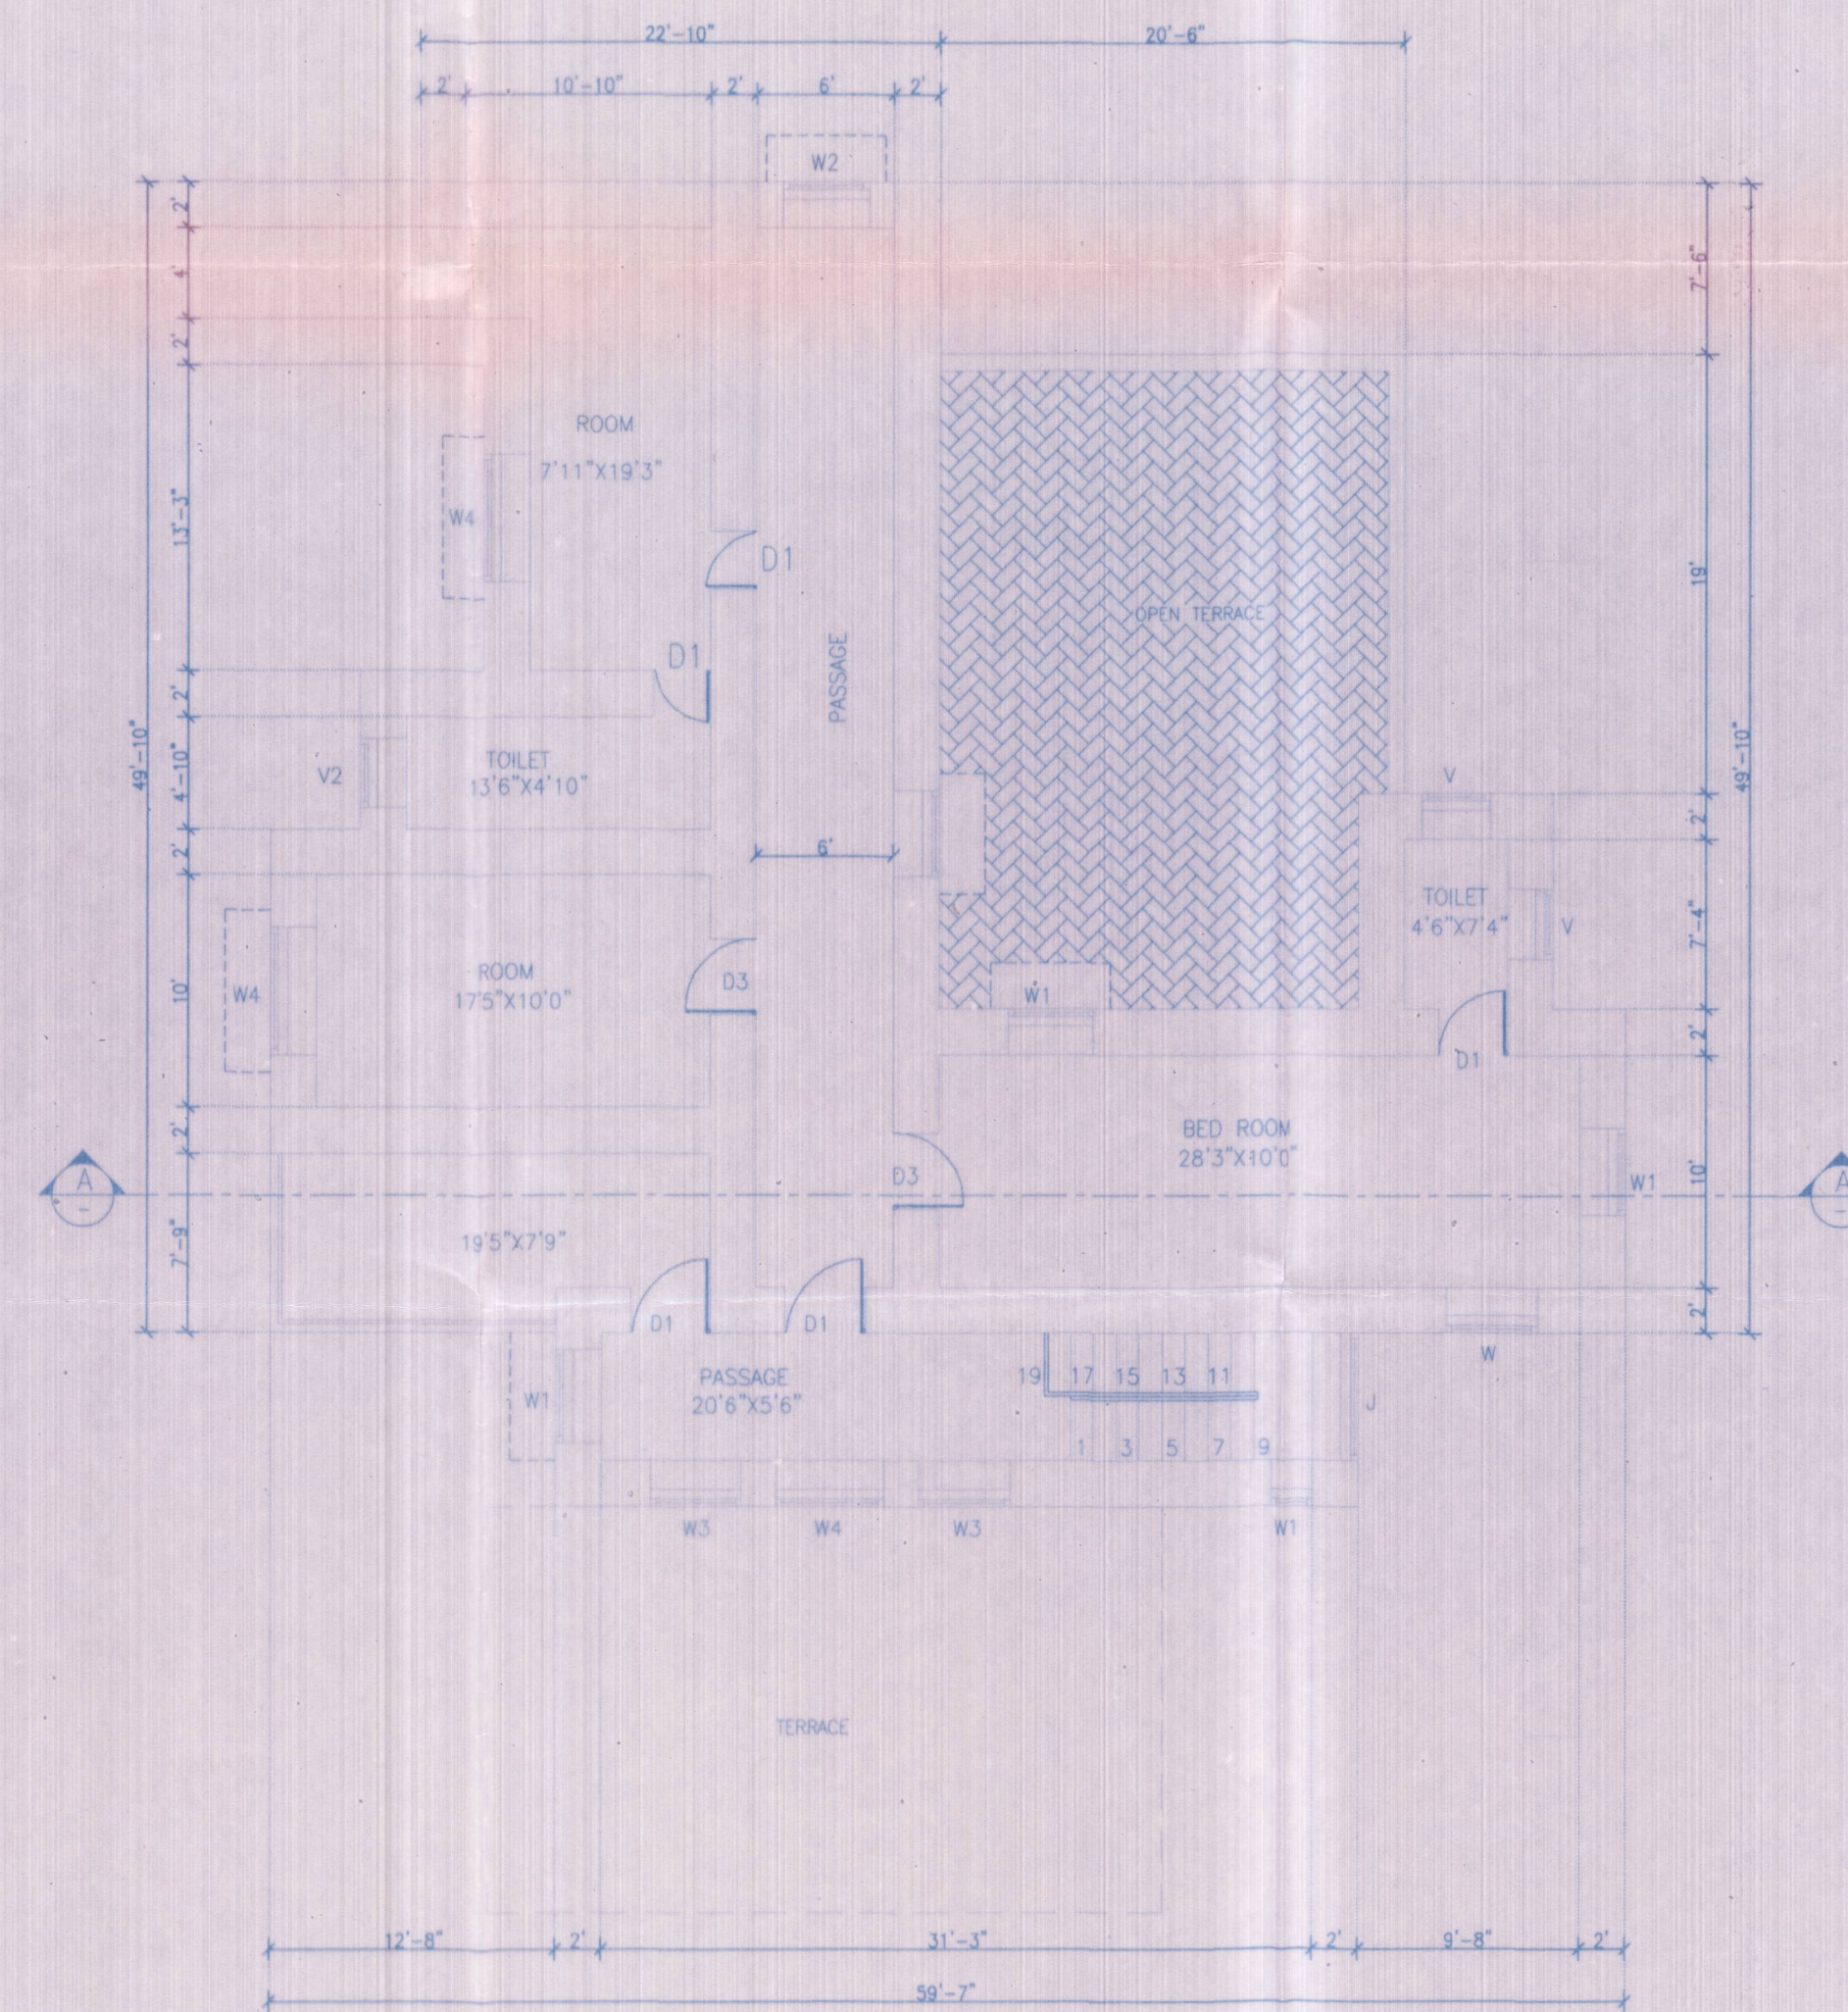

FIRST FLOOR PLAN
SCALE: 1"=8'-0"

PLAN SHOWING THE EXISTING CONSTRUCTION OF RCC ROOF BASEMENT, GROUND, FIRST & SECOND FLOOR M.C.R.D BUILDING WITH COMPUTER LAB IN T.S.NO: 74,75,1924,1937,1939 & 1940 AT NGM COLLEGE, PALAKAD MAIN ROAD POLLACHI MUNICIPAL TOWN AND TALUK, COIMBATORE DISTRICT.

NAME OF THE OWNER:

NGM COLLEGE, POLLACHI.



APPROVAL DRAWING

AREA OF STATEMENT

DESCRIPTION	IN 'SQ. FT.	IN 'SQ. MT.
AREA OF THE TOTAL SITE (23.85 ACRE)	1038906	96518.60
AREA OF THE EXISTING BASEMENT FLOOR BLOCK	9124.75	847.71
AREA OF THE EXISTING GROUND FLOOR BUILDING	15032.46	1396.60
AREA OF THE EXISTING COMPUTER LAB-1 GROUND FLOOR BUILDING	1743.04	162.00
AREA OF THE EXISTING COMPUTER LAB-2 GROUND FLOOR BUILDING	1743.04	162.00
AREA OF THE EXISTING FIRST FLOOR BUILDING	14547.96	1351.50
AREA OF THE EXISTING SECOND FLOOR BLOCK FLOOR BUILDING	14547.96	1351.50
AREA OF THE EXISTING TERRACE FLOOR BUILDING	778.50	72.33

SCHEDULE OF JOINERY









		FT	MTR
W	WINDOW	13'0"x4'6"	3.96x1.37
W1	WINDOW	7'0"x4'6"	2.13x1.37
W2	WINDOW	5'0"x4'6"	1.52x1.37
W3	WINDOW	4'0"x4'6"	1.21x1.37
D	DOOR	6'0"x8'0"	1.82x2.43
D1	DOOR	4'0"x8'0"	1.21x2.43
D2	DOOR	3'0"x8'0"	0.91x2.43
V	VENTILATOR	6'0"x2'6"	1.82x0.76
V1	VENTILATOR	5'0"x2'6"	1.52x0.76
V2	VENTILATOR	4'0"x2'6"	1.21x0.76
V3	VENTILATOR	3'0"x2'6"	0.91x0.76
O	OPEN	2'0"x7'0"	0.60x2.13
O1	OPEN	12'3"x7'0"	3.73x2.13
O2	OPEN	8'7"x7'0"	2.60x2.13
SD	STEEL DOOR	8'0"x8'0"	2.43x2.43
SW	STEEL WINDOW	8'0"x3'0"	2.43x0.91
RS1	ROLLING SHUTTER	10'0"x10'0"	3.04x3.04

COLOUR INDEX

EXISTING ROAD	-	
SITE BOUNDARY	-	
PROPOSED BUILDING	-	
FIRE HYDRANT	-	

Er. P. ARUN PRASAD & Arch. MISTE,
ARUN ASSOCIATES
Consulting Civil Engineer & L.B.S.,
10/33, Kuyyapalan Kovil Street, Venkatesa Colony,
Pollachi - 642 001. Call: 98663 38919

L.B.S. / ENGINEER

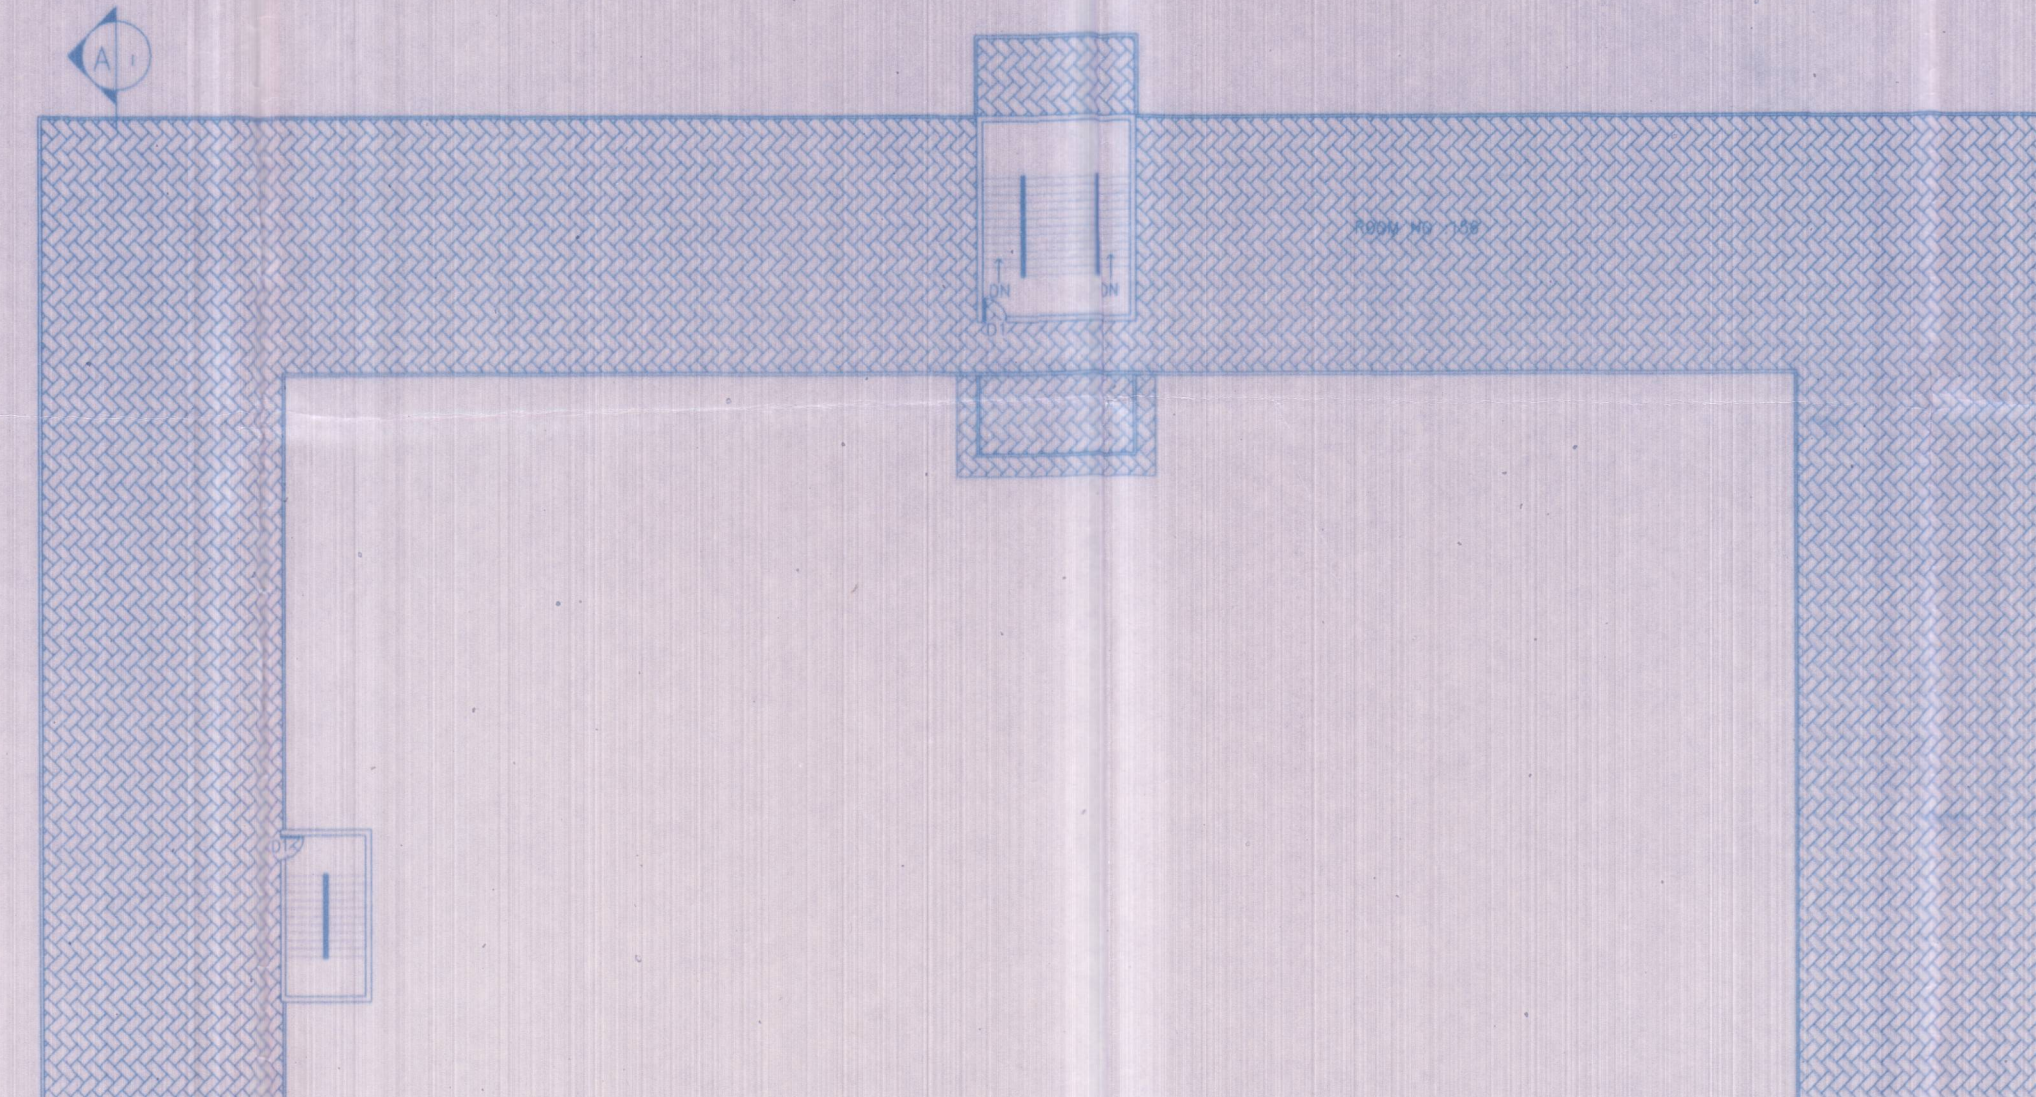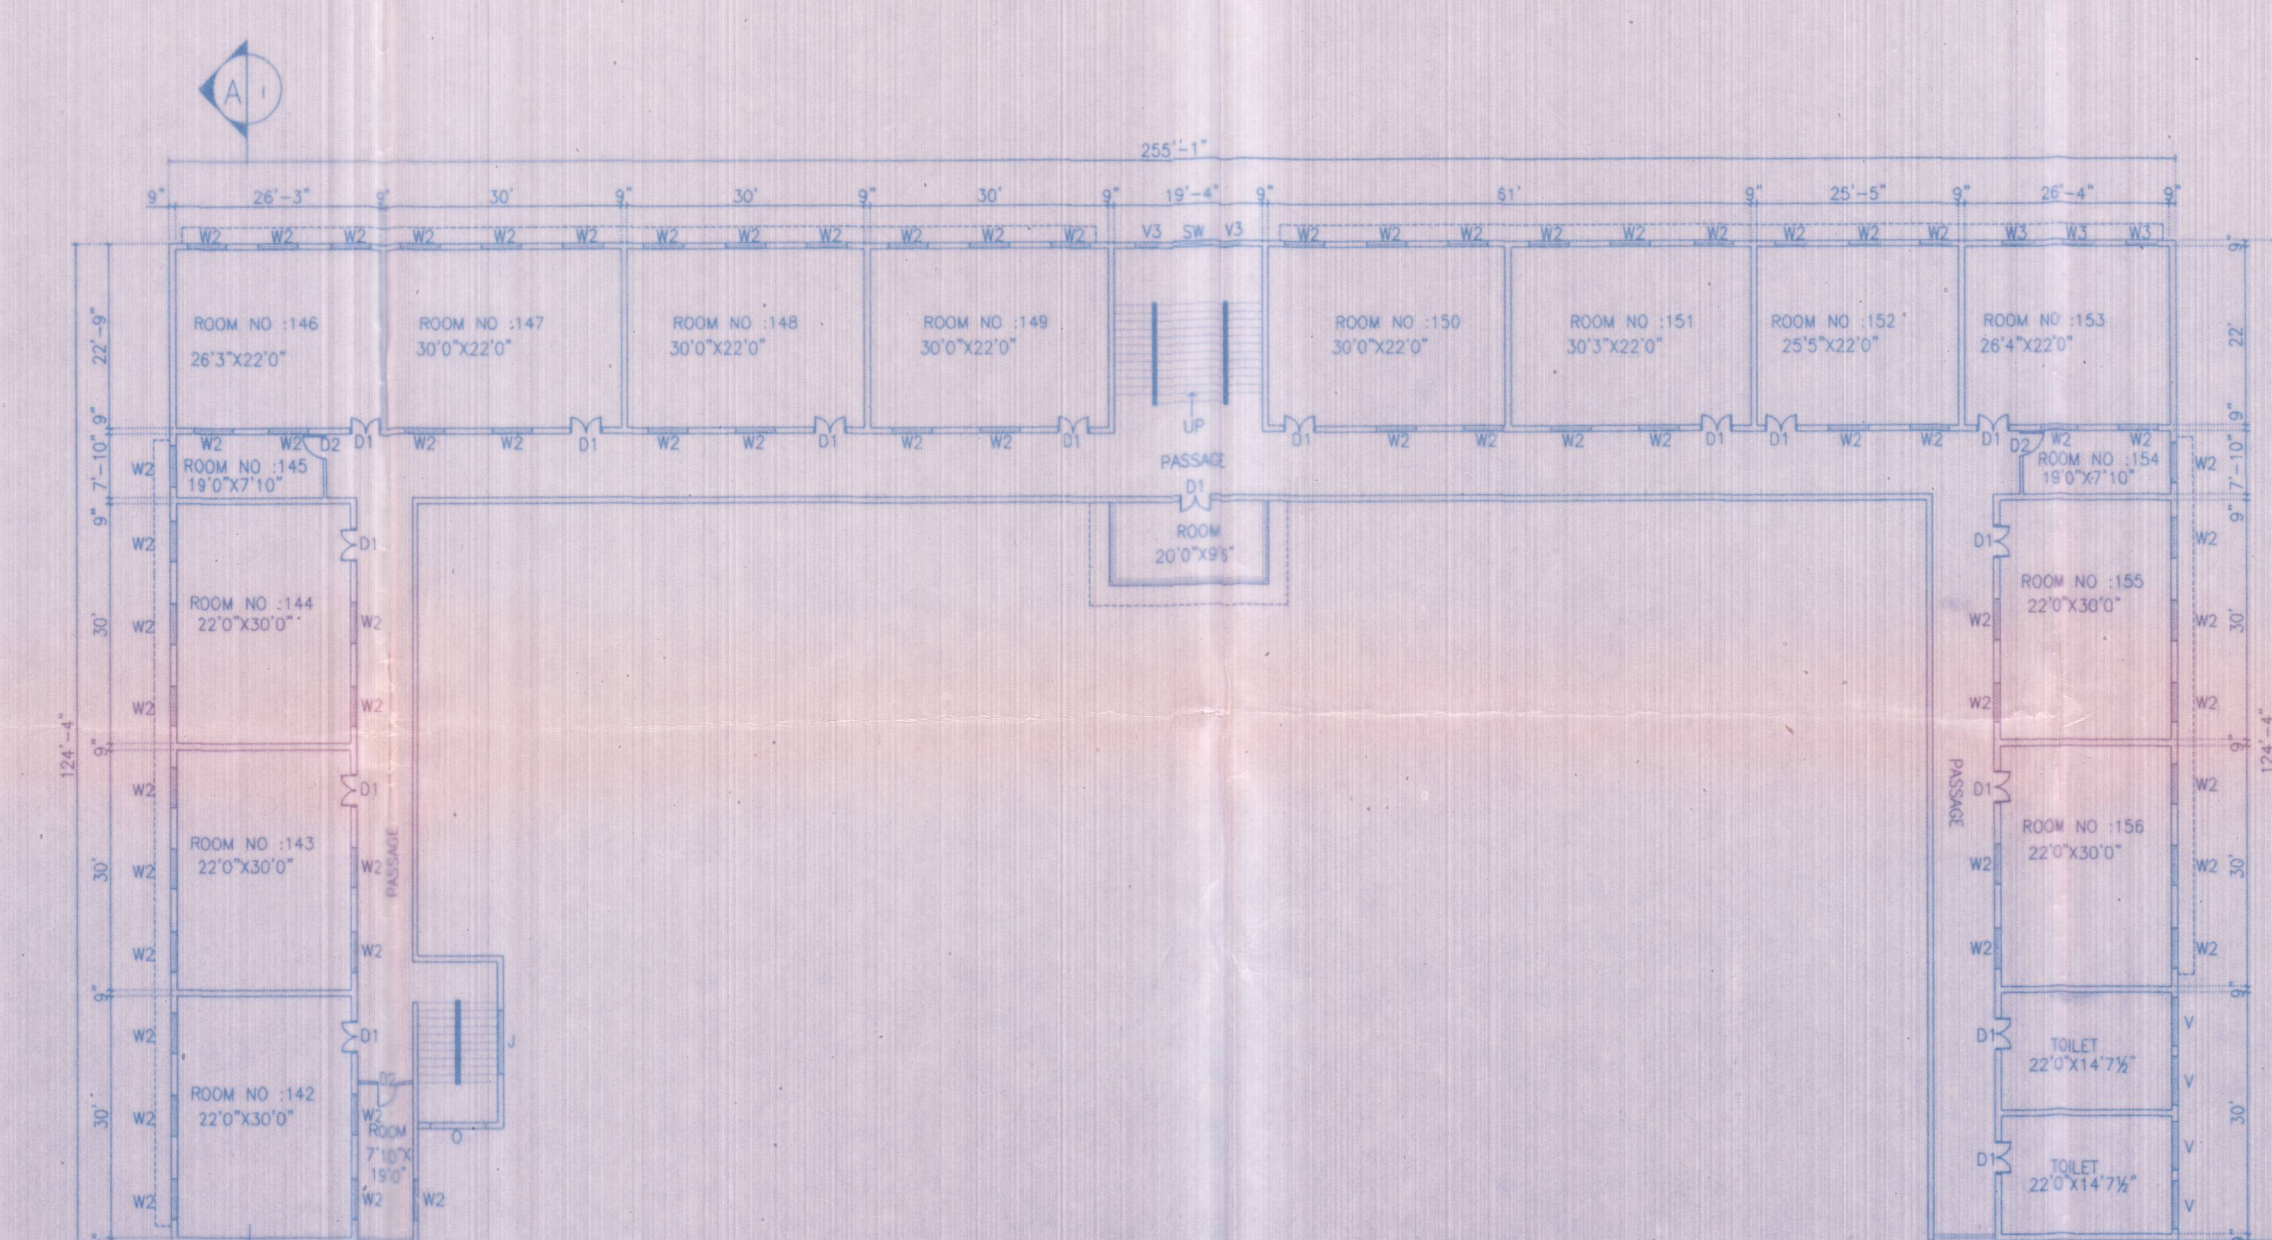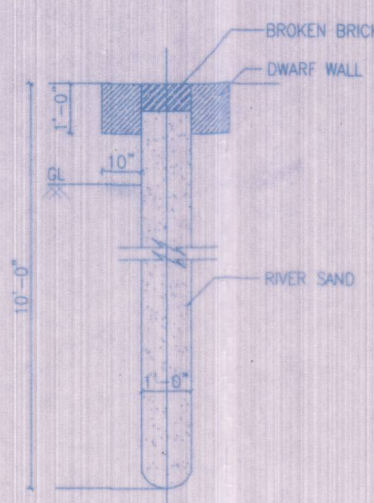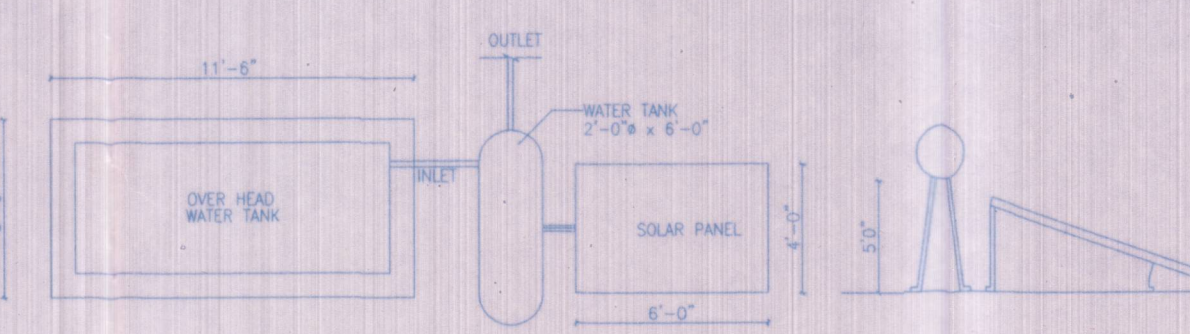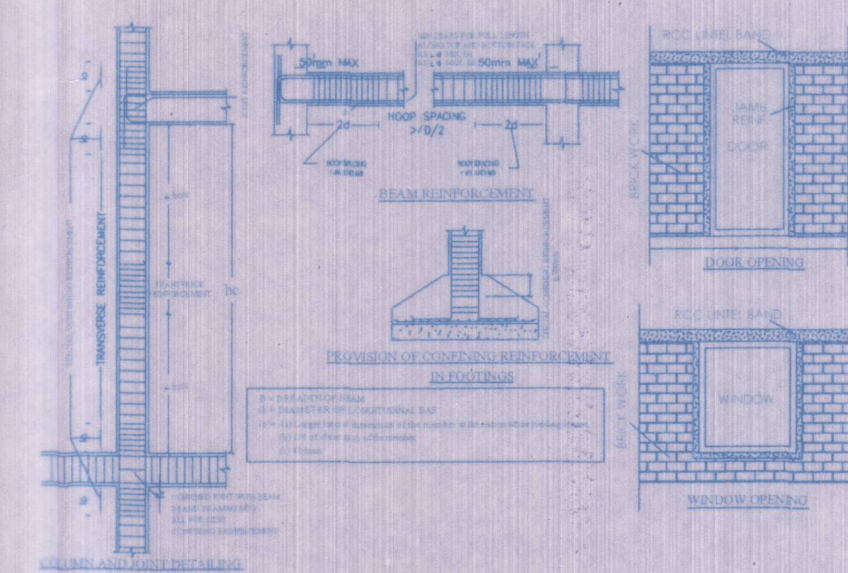 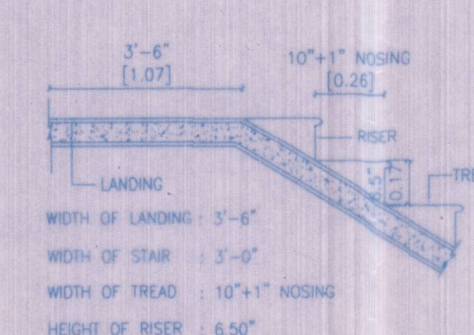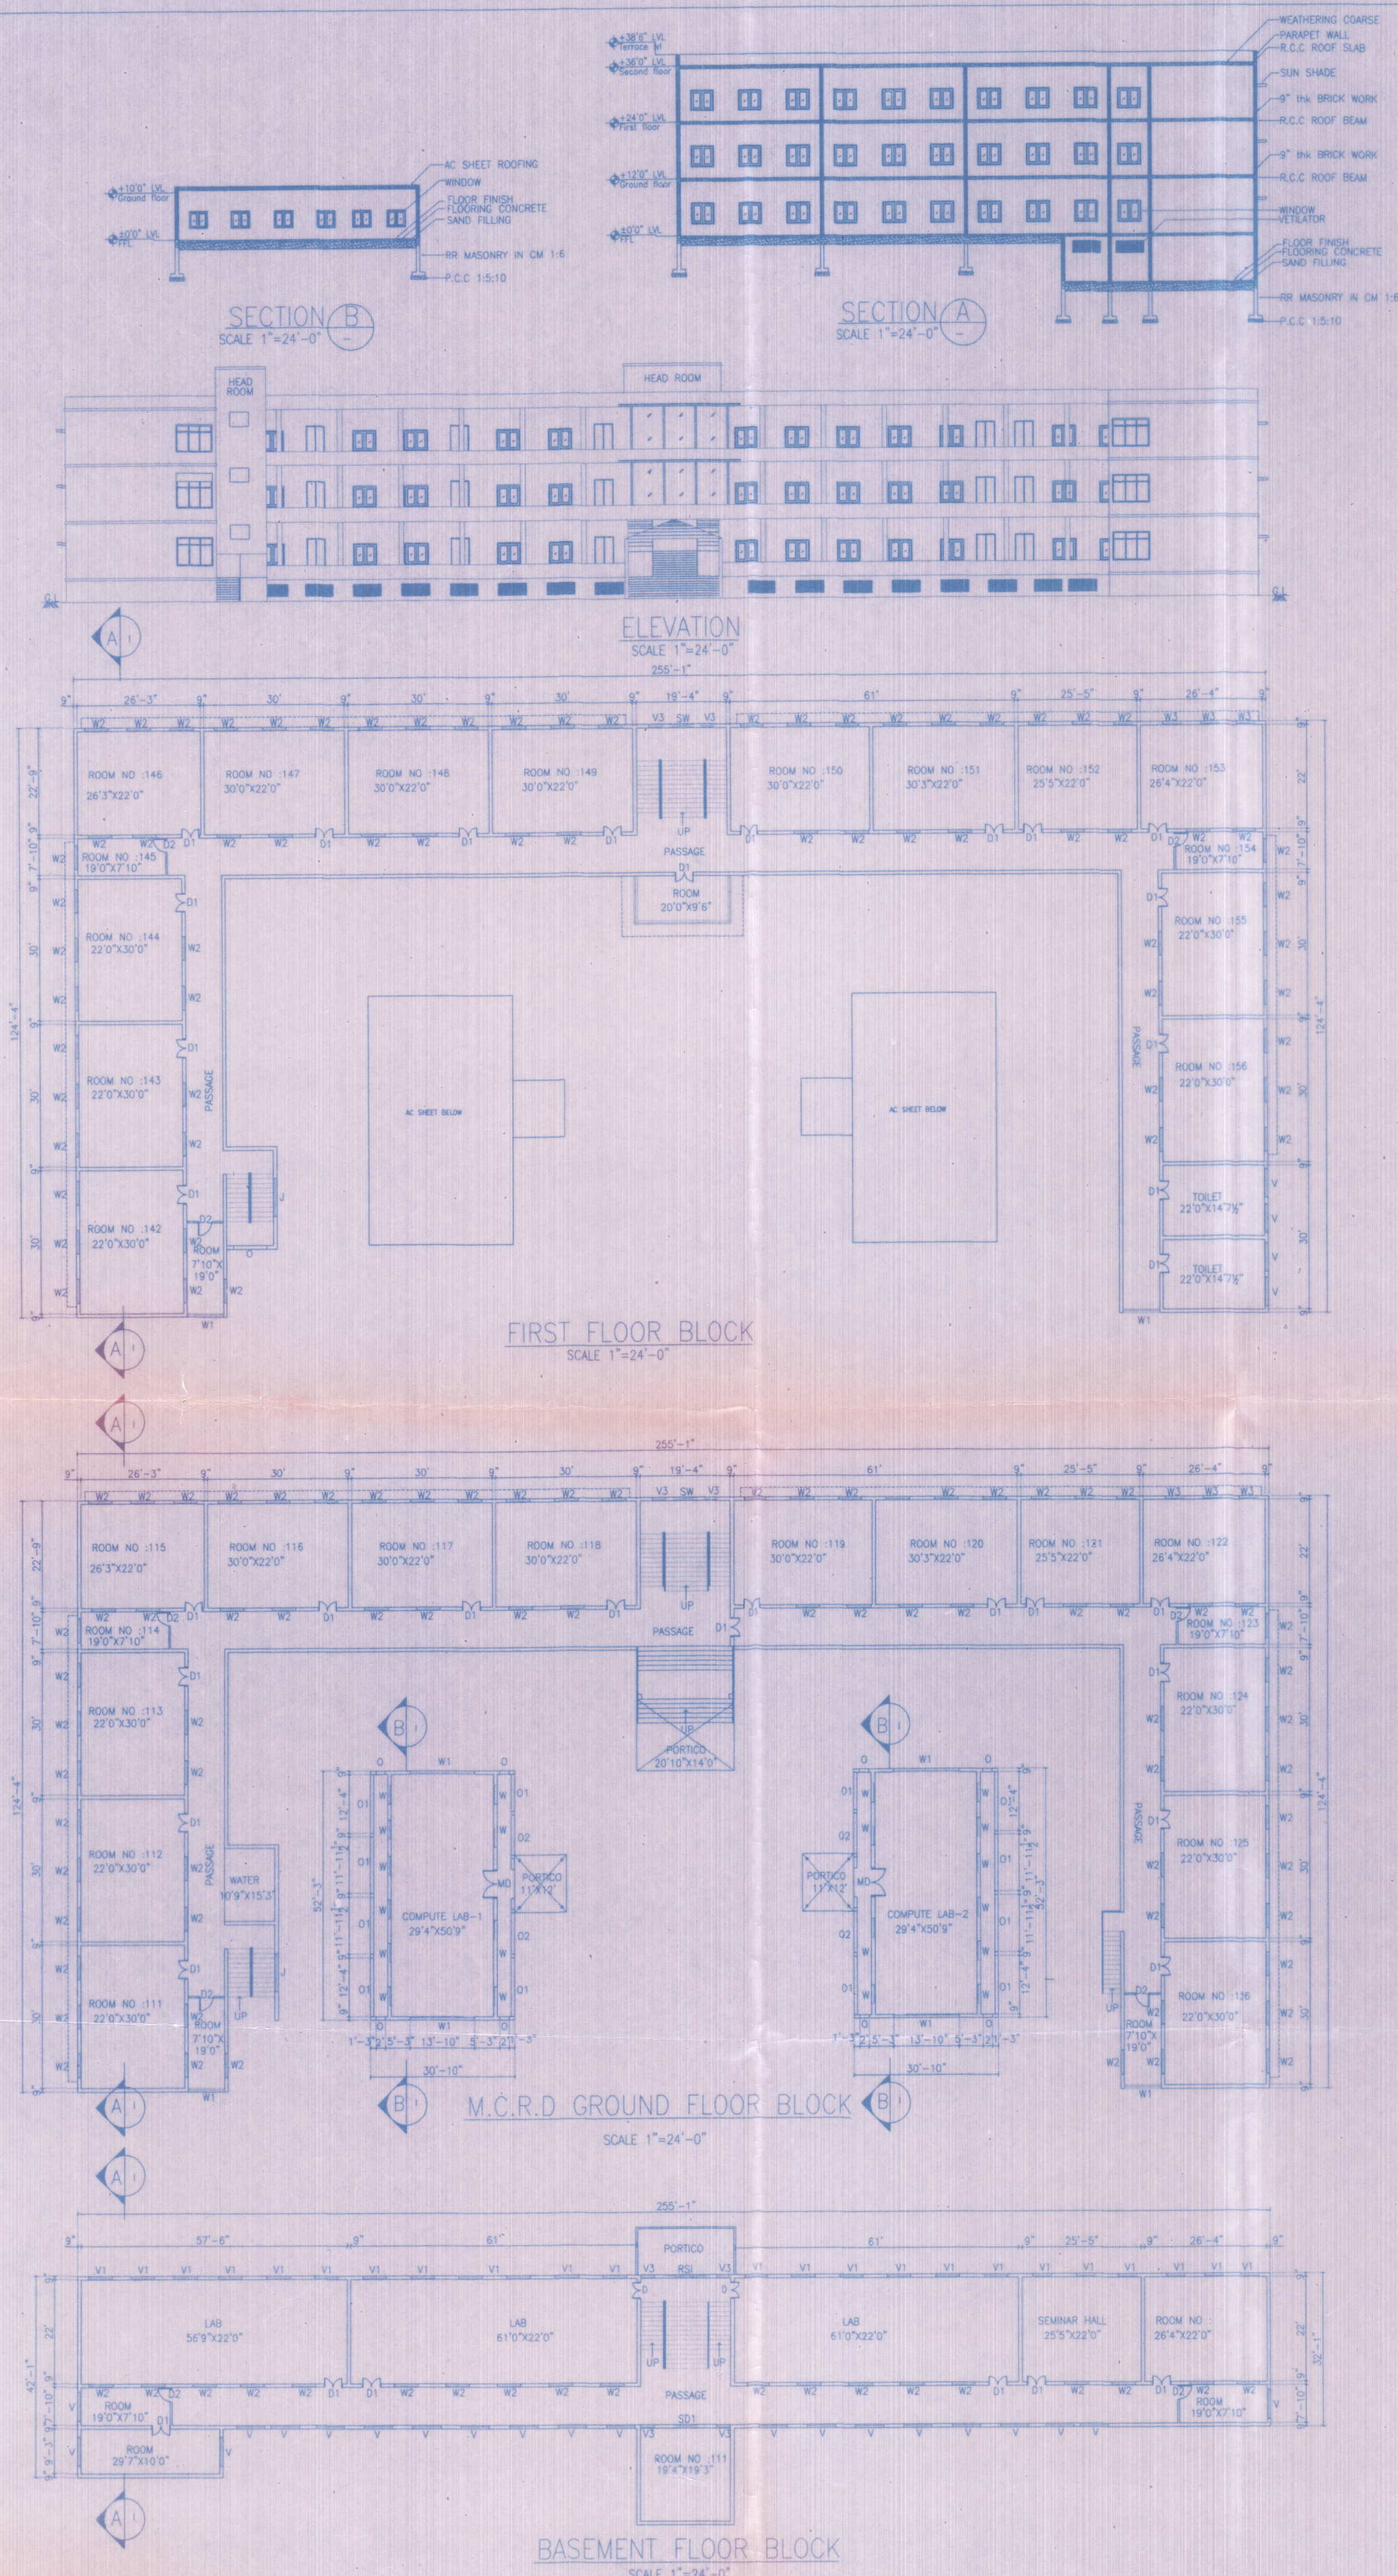

PLAN SHOWING EXISTING THE CONSTRUCTION OF
RCC ROOF GROUND AND FIRST FLOOR- HOSTEL
BUILDING IN T.S.NO:74,75,1924,1937,1939 & 1940
AT NGM COLLEGE, PALAKKAD MAIN ROAD POLLACHI
MUNICIPAL TOWN AND TALUK, COIMBATORE DISTRICT.

NAME OF THE OWNER:
NGM COLLEGE, POLLACHI.



APPROVAL DRAWING

JOINERY DETAILS:-

CODE	DESCRIPTION	SIZES ARE IN	
		FOOT&INCHES	mm
D1	DOOR	4'-0" X 8'-6"	1200x2150
D2	DOOR	3'-3" X 8'-6"	975x2150
D3	DOOR	2'-6" X 7'-0"	750x2100
W1	WINDOW	5'-0" X 6'-0"	1500x1800
W2	WINDOW	3'-0" X 6'-0"	900x1800
W3	WINDOW	1'-6" X 6'-0"	450x1800
V1	VENTILATOR	2'-6" X 3'-0"	750x900

AREA DETAILS:-

















DESCRIPTION	'N' SQ.FT	'N' SQ.M
AREA OF THE TOTAL SITE (23.85 ACRE)	1038906	96517.52
AREA OF THE GROUND FLOOR	17186.58	1596.69
AREA OF THE PORTICO	479.65	44.56
AREA OF THE OPEN COURT IN GROUND FLOOR	21817.08	2026.87
AREA OF THE FIRST FLOOR	10521.00	977.43
TOTAL BUILT UP AREA	50004.31	4645.55

LEGEND:-

- SITE BOUNDARY
- LAYOUT ROAD
- PROPOSED BUILDING
- PERCOLATION PIT

NOTES:-

- D1. ALL DIMENSIONS ARE IN FEET & METER. ALL LEVELS ARE IN FOOT UNLESS OTHERWISE NOTED.
- D2. T.P. AREA OR NTP AREA
- D3. THE HORIZONTAL DISTANCE FROM ELECTRICITY LINE IF ANY.

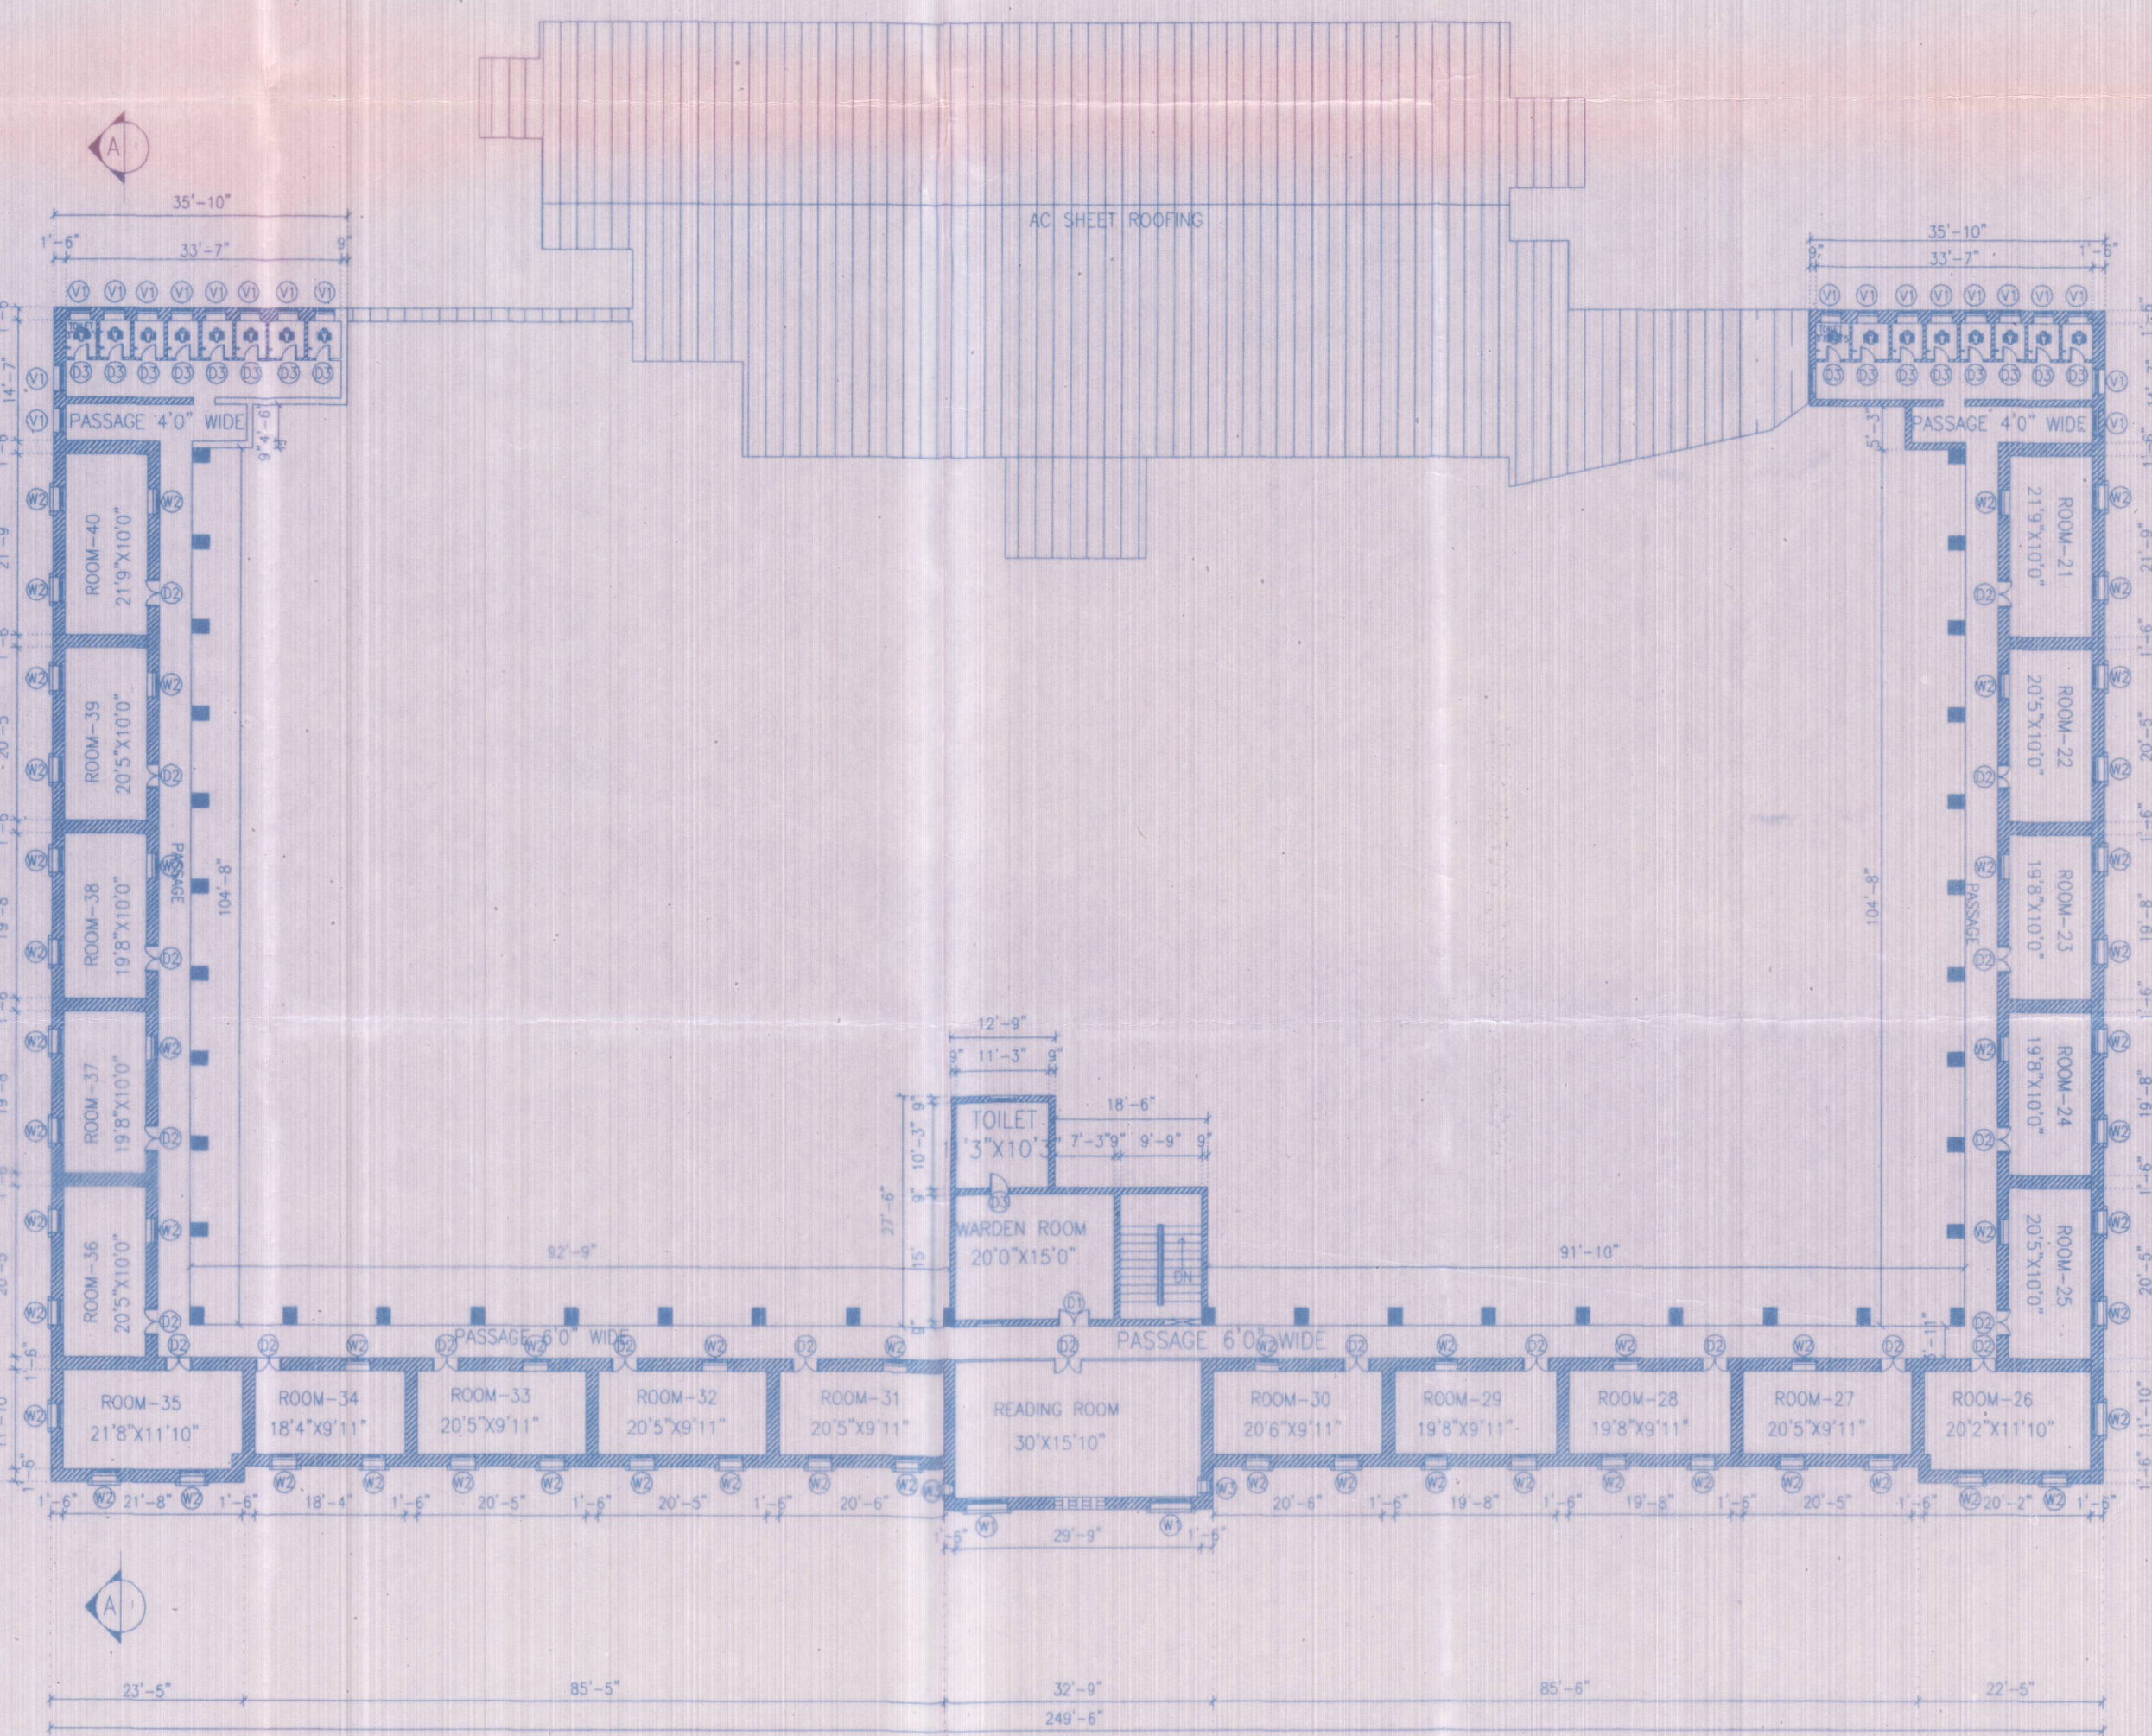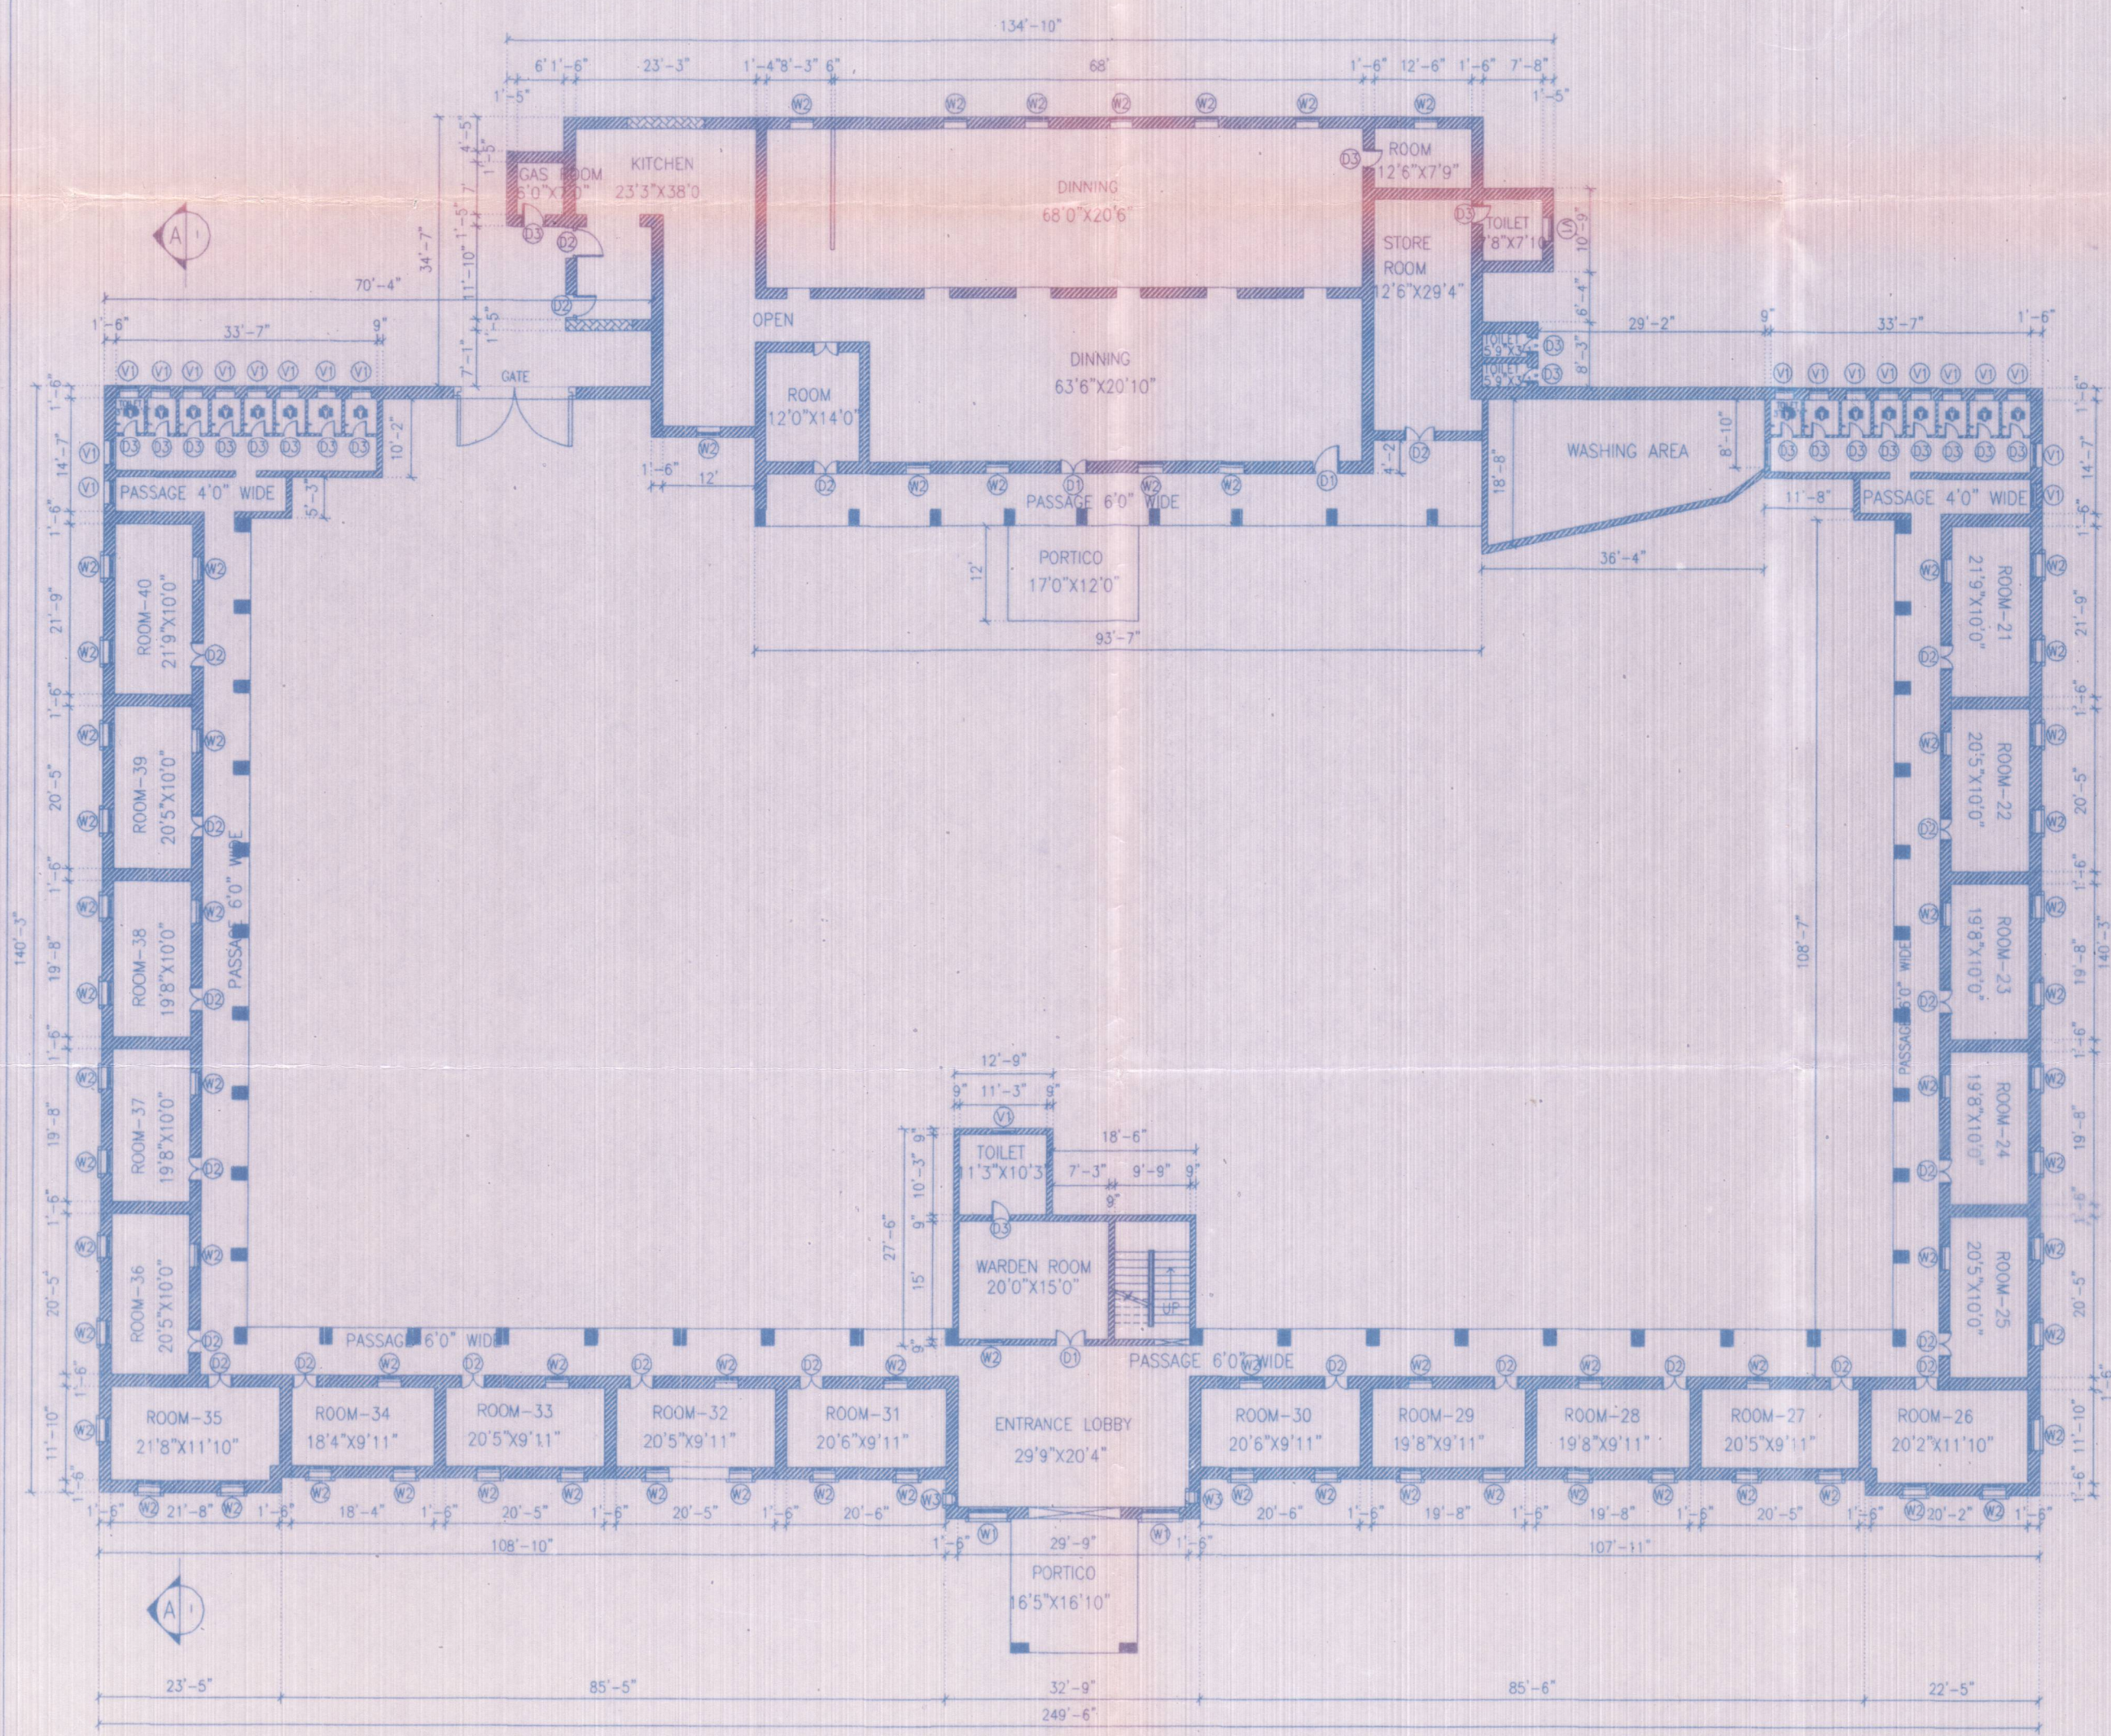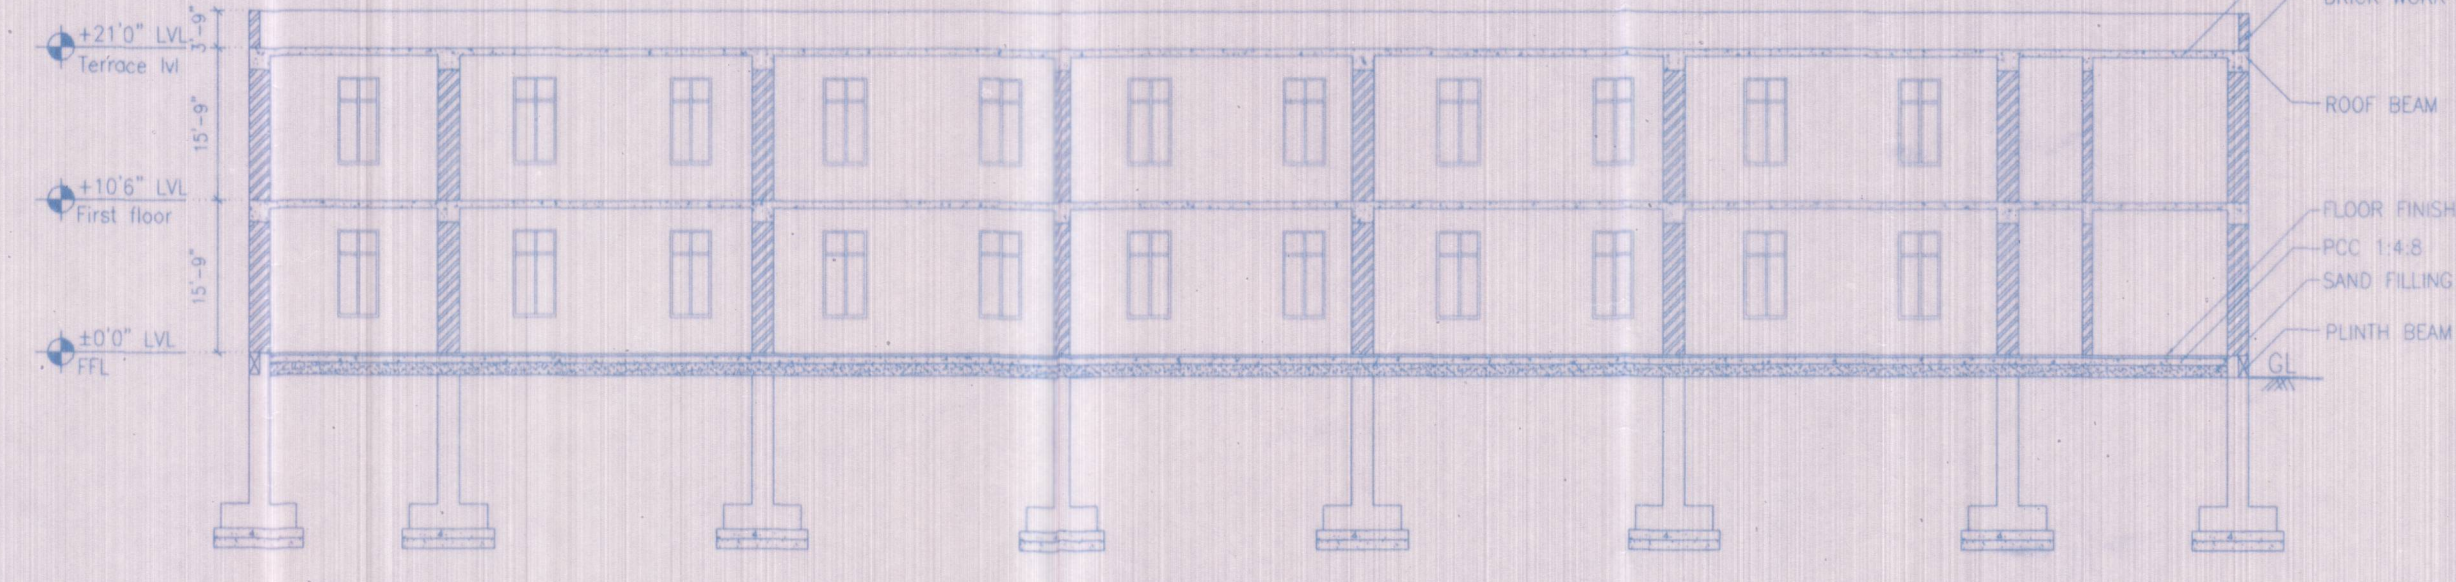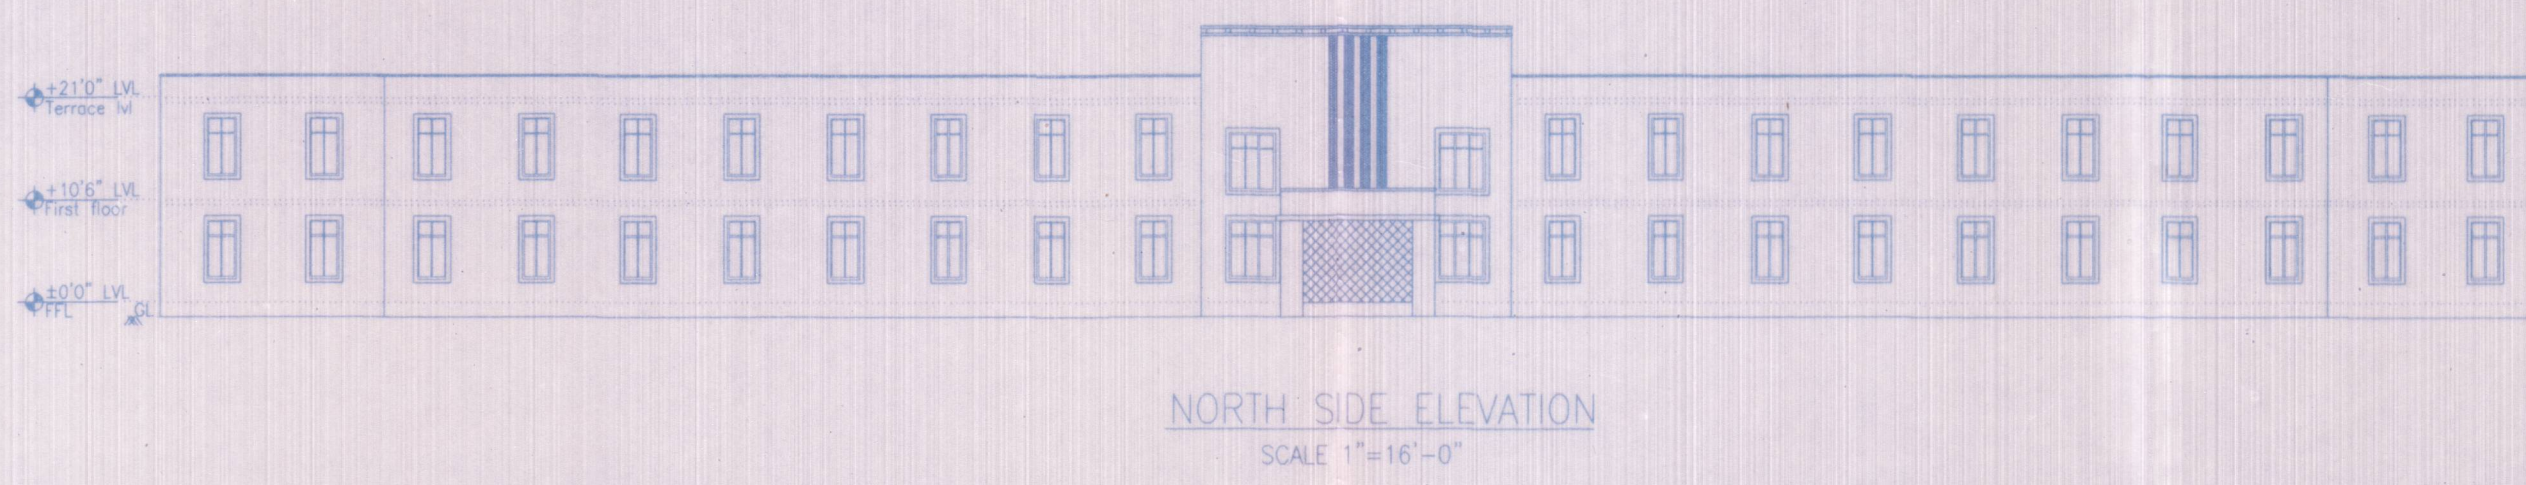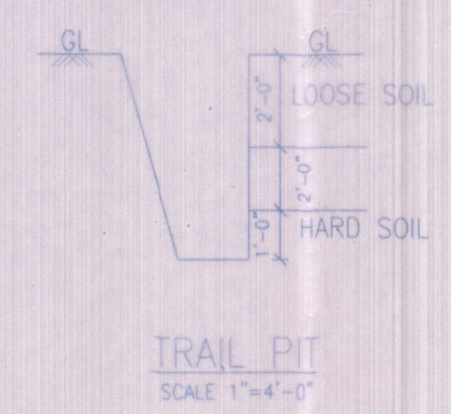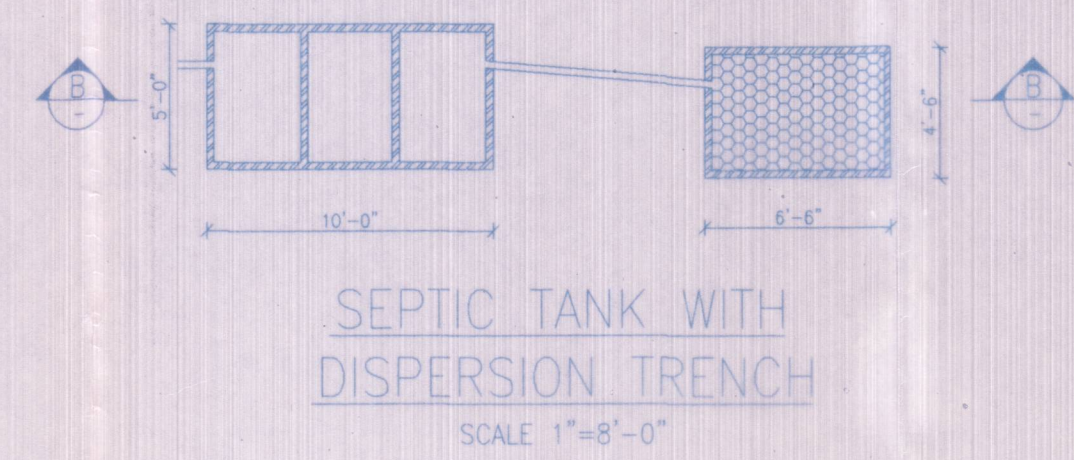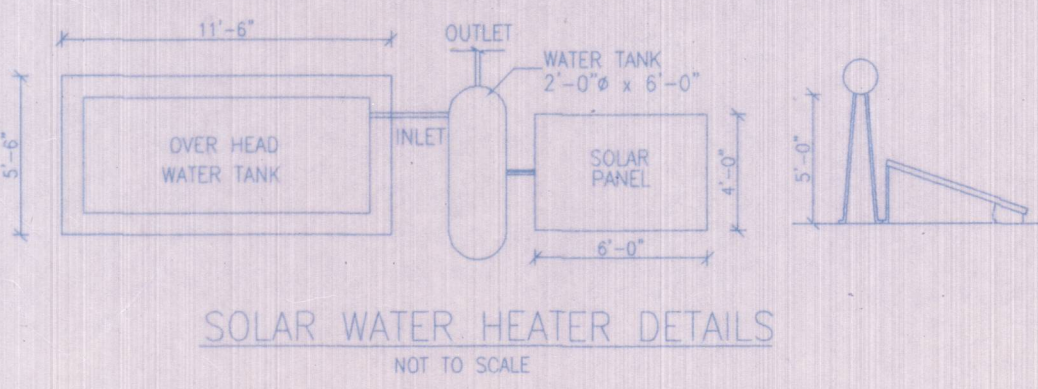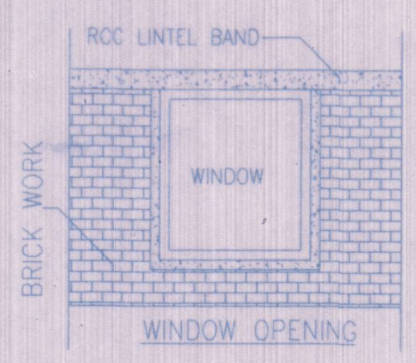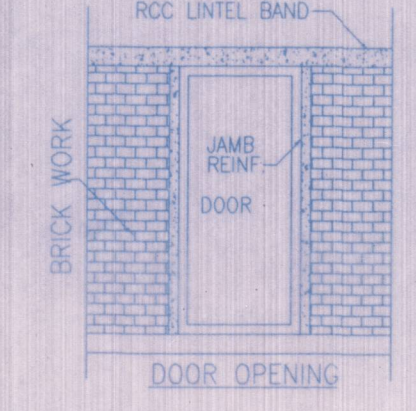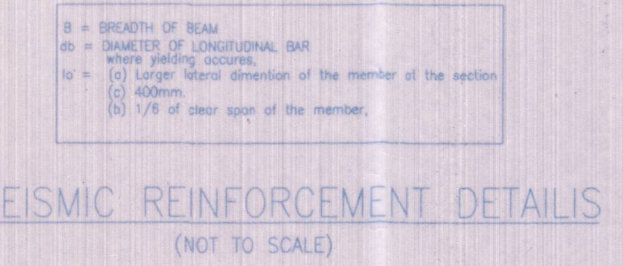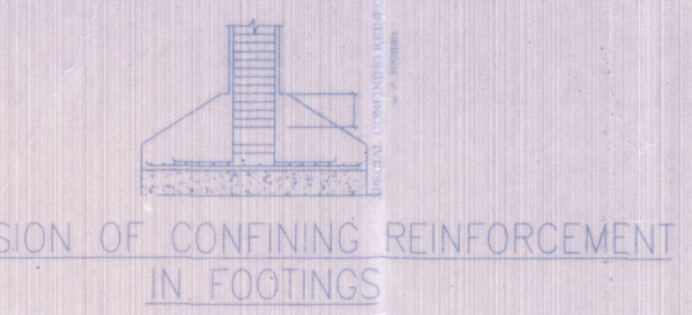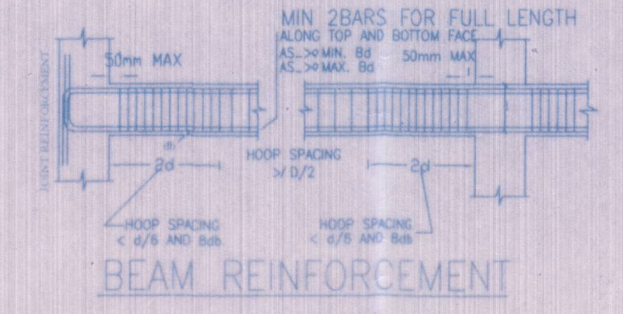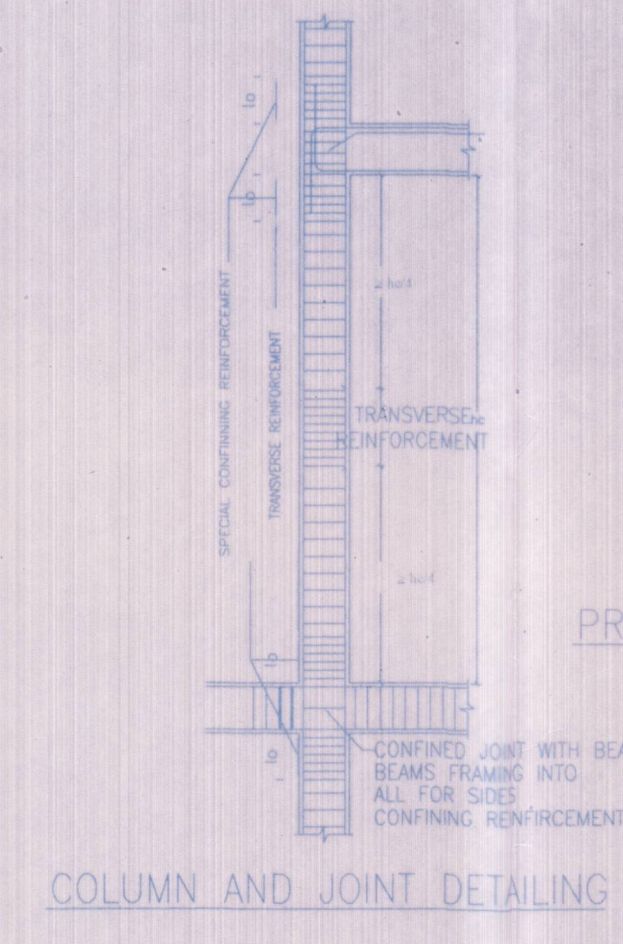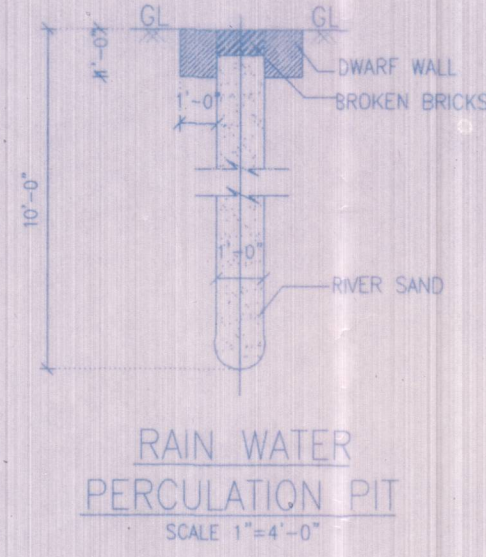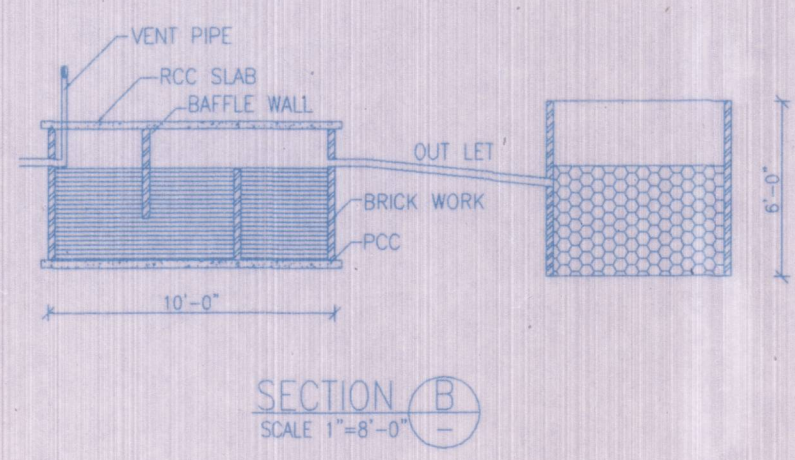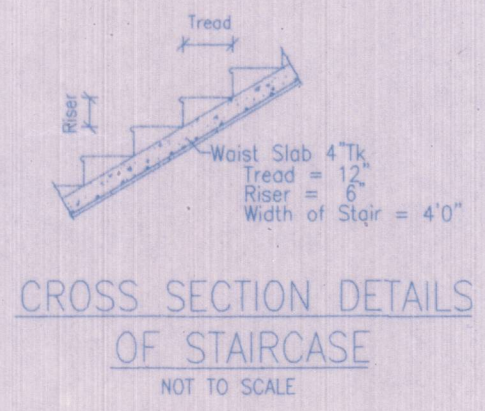

Dr. P. ARUN PRASAD, B.Tech., MISTE
ARUN ASSOCIATES
Consulting Civil Engineer & L.B.S.
10/33, Ayyappa Kovil Street, Venkateswara Colony,
Pollachi - 642 001. Call: 98653 39919

(APPLICANT)

L.B.S. / ENGINEER

PLAN SHOWING THE EXISTING CONSTRUCTION OF
AC SHEET ROOF YOGA CENTER BUILDING IN
T.S.NO: 74,75,1924,1937,1939 & 1940
AT NGM COLLEGE,PALAKKAD MAIN ROAD POLLACHI
MUNICIPAL TOWN ANDTALUK, COIMBATORE DISTRICT.

NAME OF THE OWNER:
NGM COLLEGE, POLLACHI.



APPROVAL DRAWING

SCHEDULE OF JOINERIES:-

CODE	DESCRIPTION	FOOT&INCHES	'mm'
W	WINDOW	7'9"X4'9"	2407X1493
W1	WINDOW	6'0"X4'9"	1828X1493
D	DOOR	4'0"X7'8"	1219X2377
RS	ROLLING SHUTTER	9'0"X10'0"	2743X3048

AREA DETAILS:-

DESCRIPTION	'IN 'SQ.FT'	'IN 'SQ.MT'
AREA OF THE TOTAL SITE (23.85 ACRE)	1038906	96517.52
AREA OF THE EXISTING YOGA CENTER BUILDING	5871.50	545.46

LEGEND:-


PROPOSED BUILDING PERCOLATION PIT

NOTES:-


01. ALL DIMENSIONS ARE IN 'FEET & METER'. ALL LEVELS ARE IN 'FOOT'. UNLESS OTHERWISE NOTED.
02. T.P AREA OR NTP AREA
03. THE HORIZONTAL DISTANCE FROM ELECTRICITY LINE IF ANY.

Er. **ARUN PRASAD, B.Tech., MISTE.**
ARUN ASSOCIATES
Consulting Civil Engineer & L.B.S.,
10/33, Ayyappa Kovil Street, Venkatesa Colony,
Pollachi - 642 001, Cell: 99553 39919


L.B.S / ENGINEER

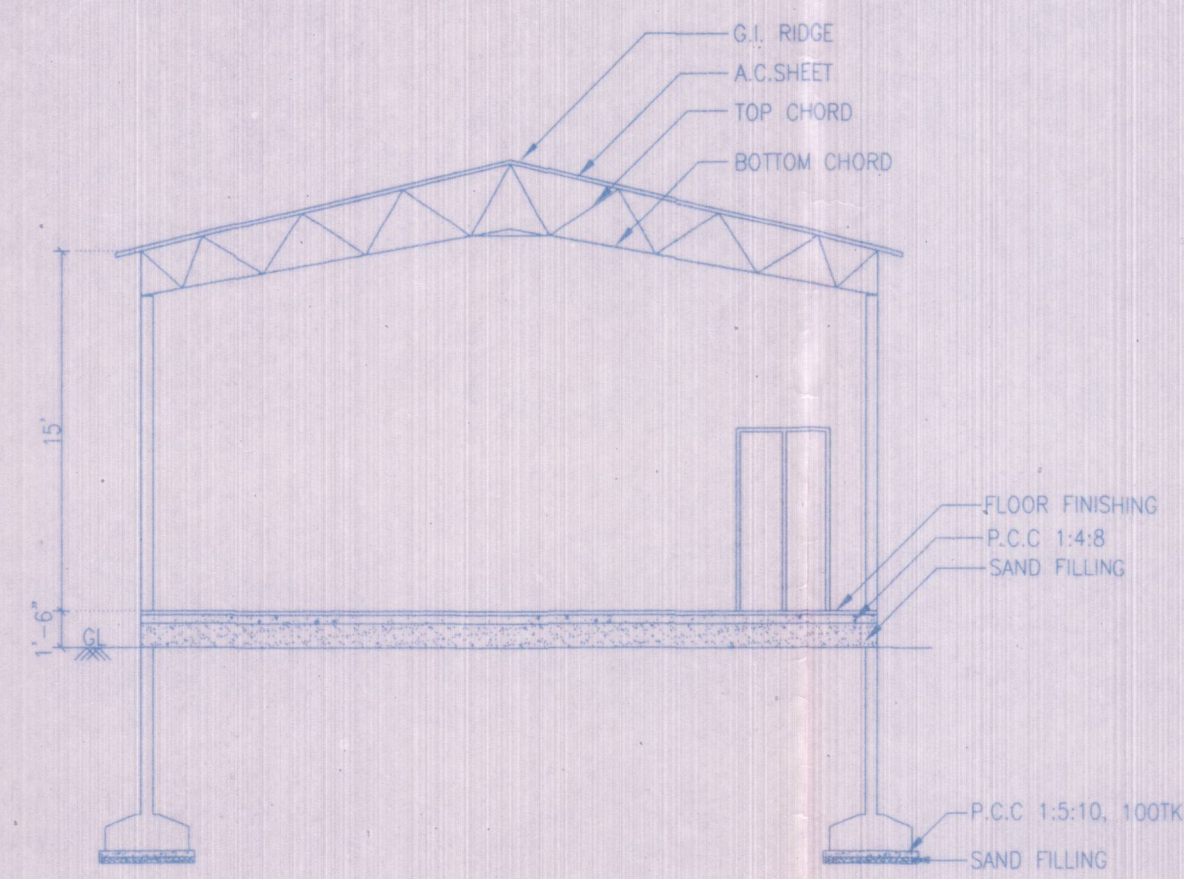


SECTION A-A
SCALE 1"=8'-0"

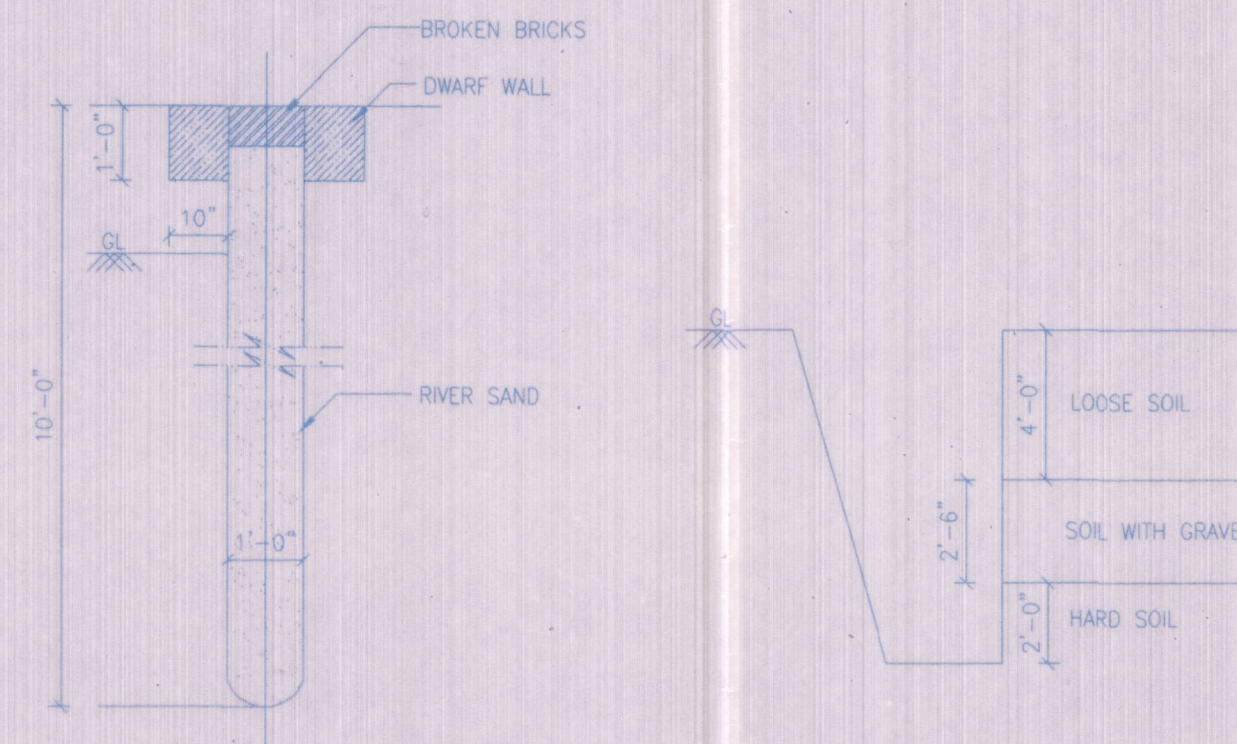


RAIN WATER
PERCOLATION PIT
(NOT TO SCALE)

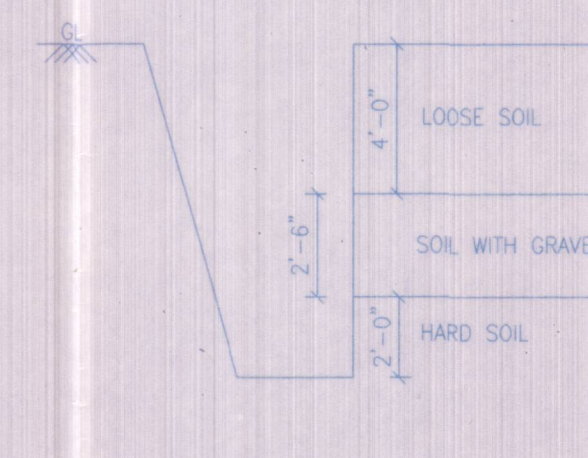


TRIAL PIT
(NOT TO SCALE)

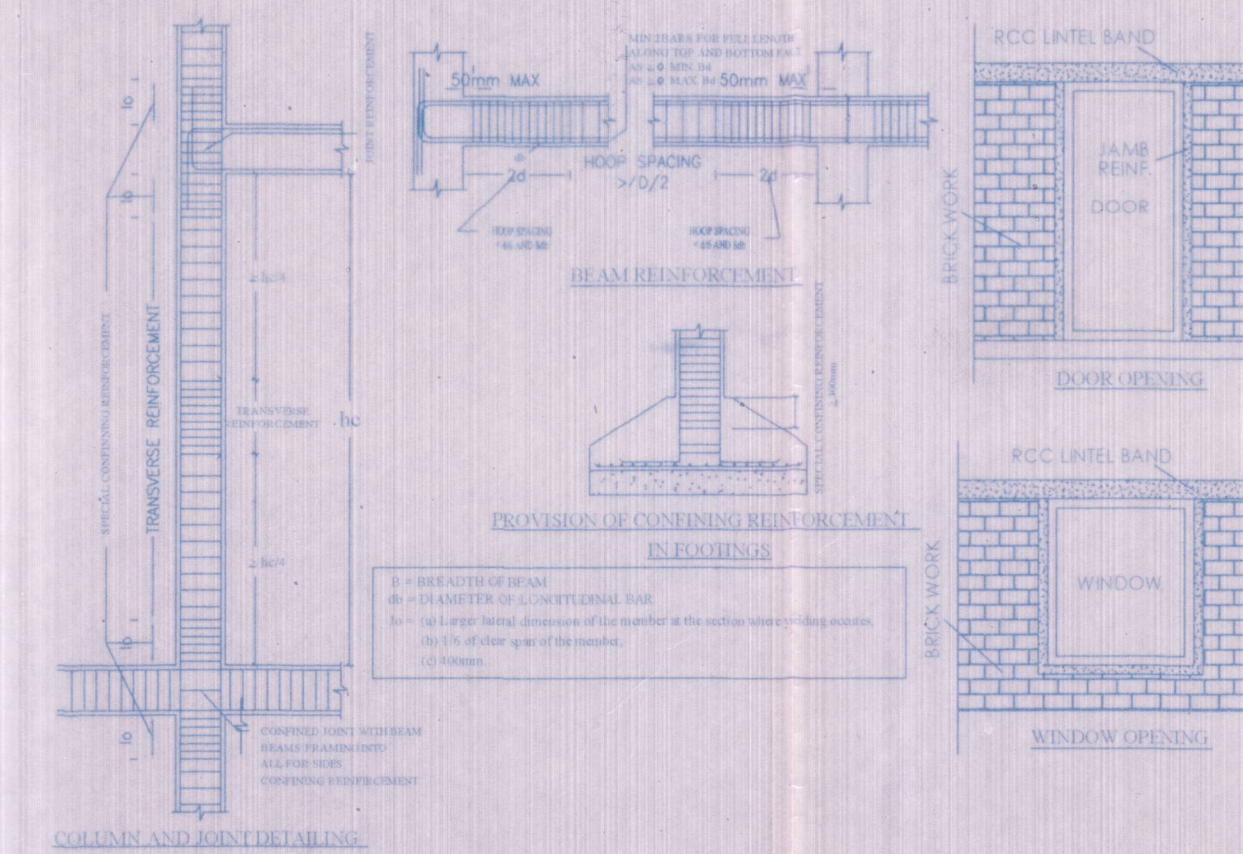


SEISMIC REINFORCEMENT DETAILS
(NOT TO SCALE)

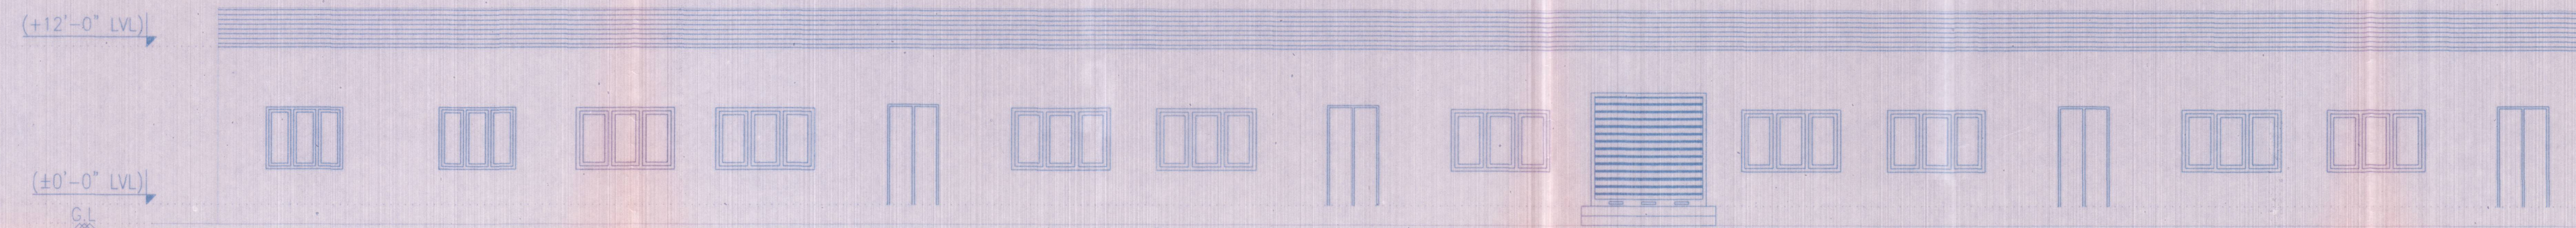


FRONT SIDE ELEVATION
SCALE 1"=8'-0"

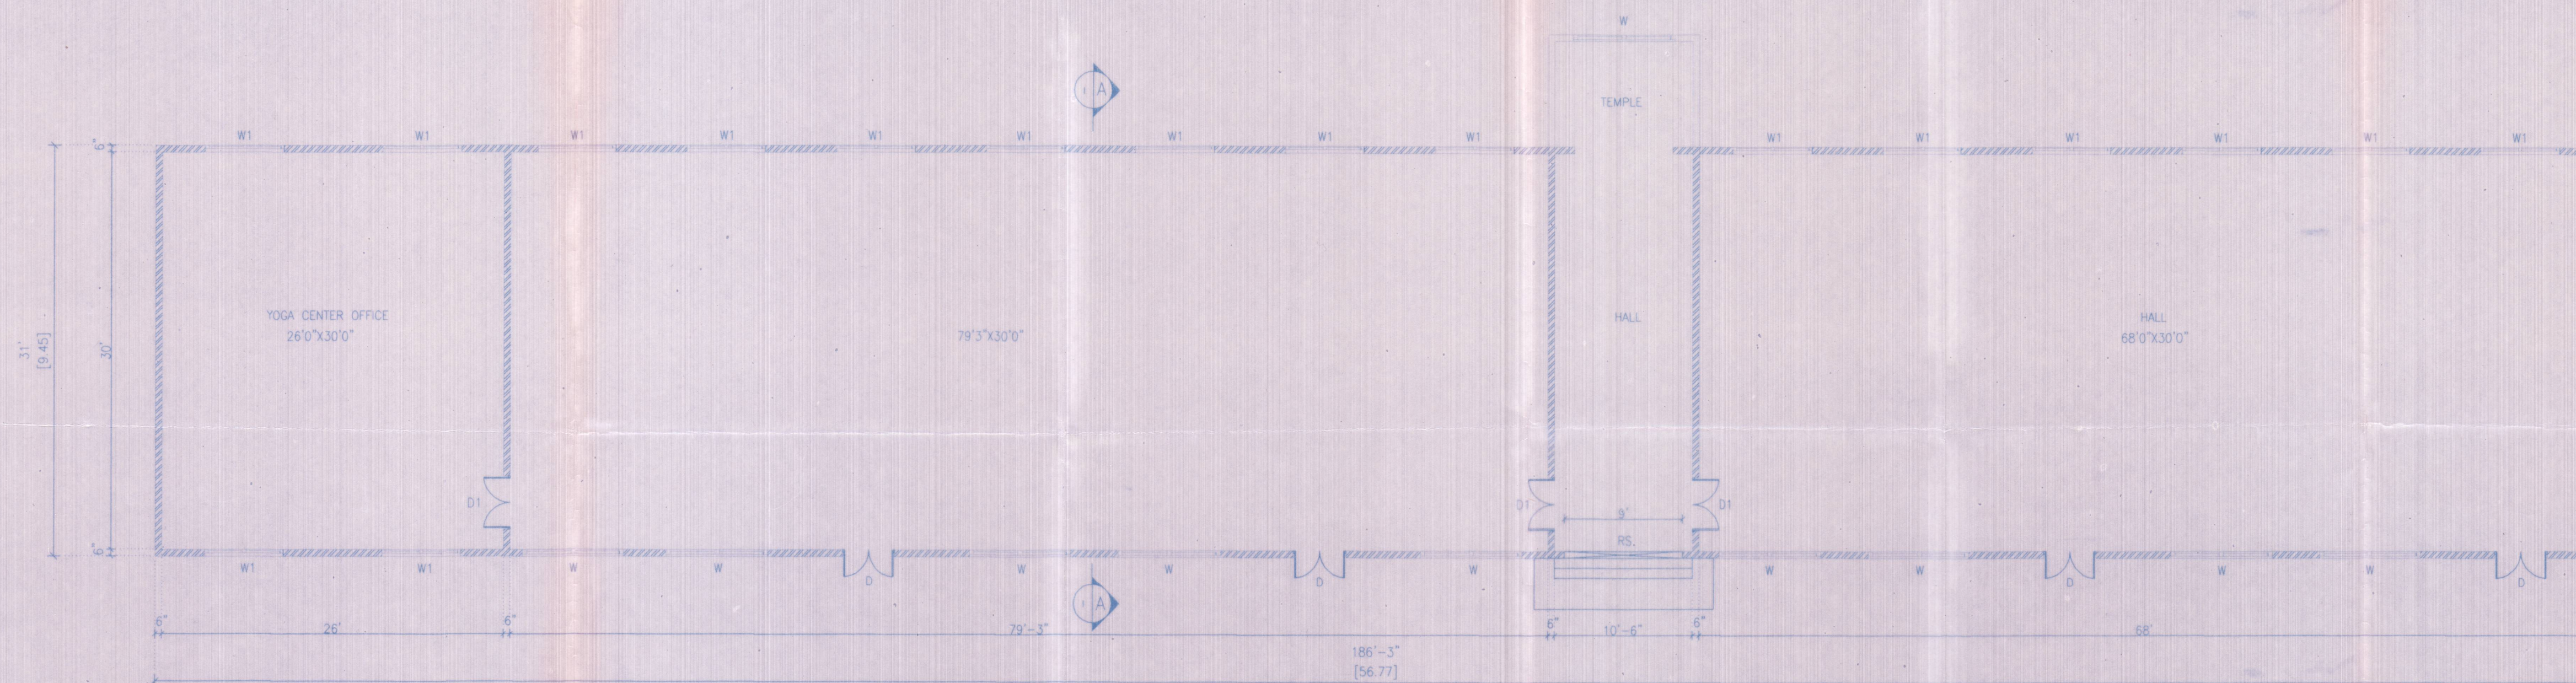


PLAN
SCALE 1"=8'-0"

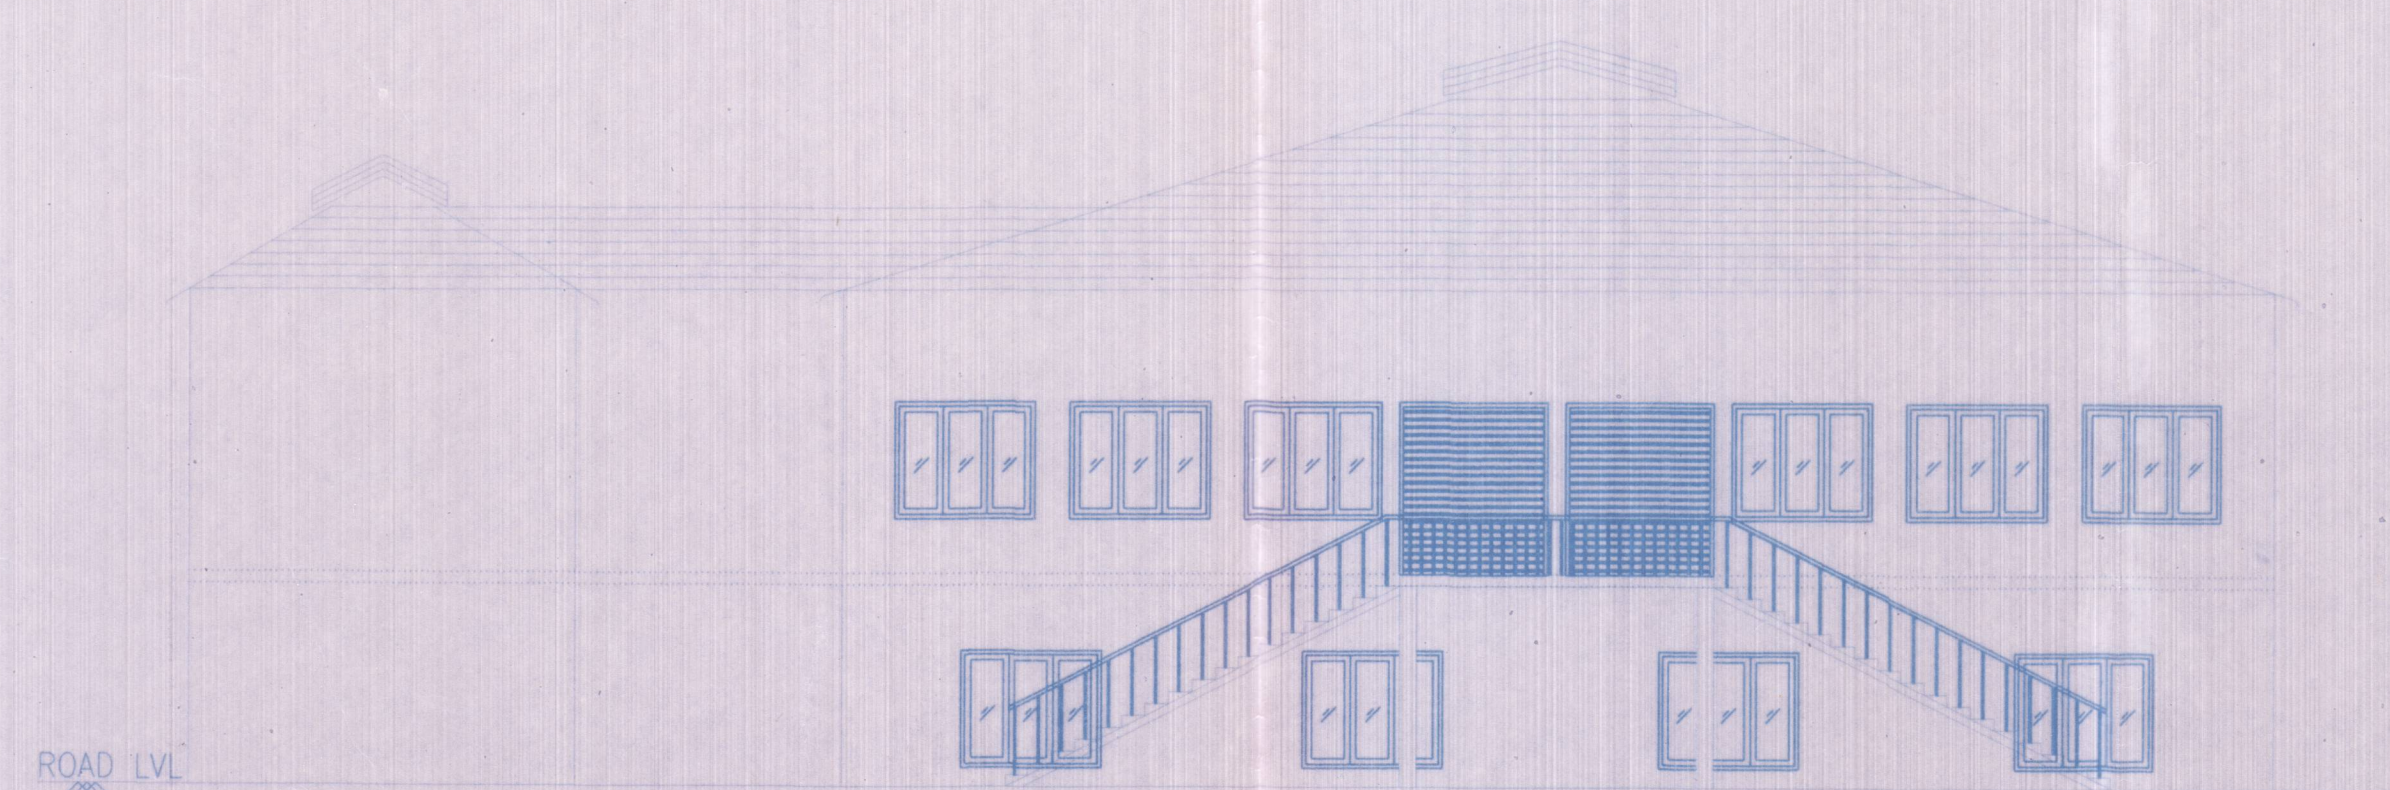


NORTH SIDE ELEVATION
SCALE: 1"=8'-0"

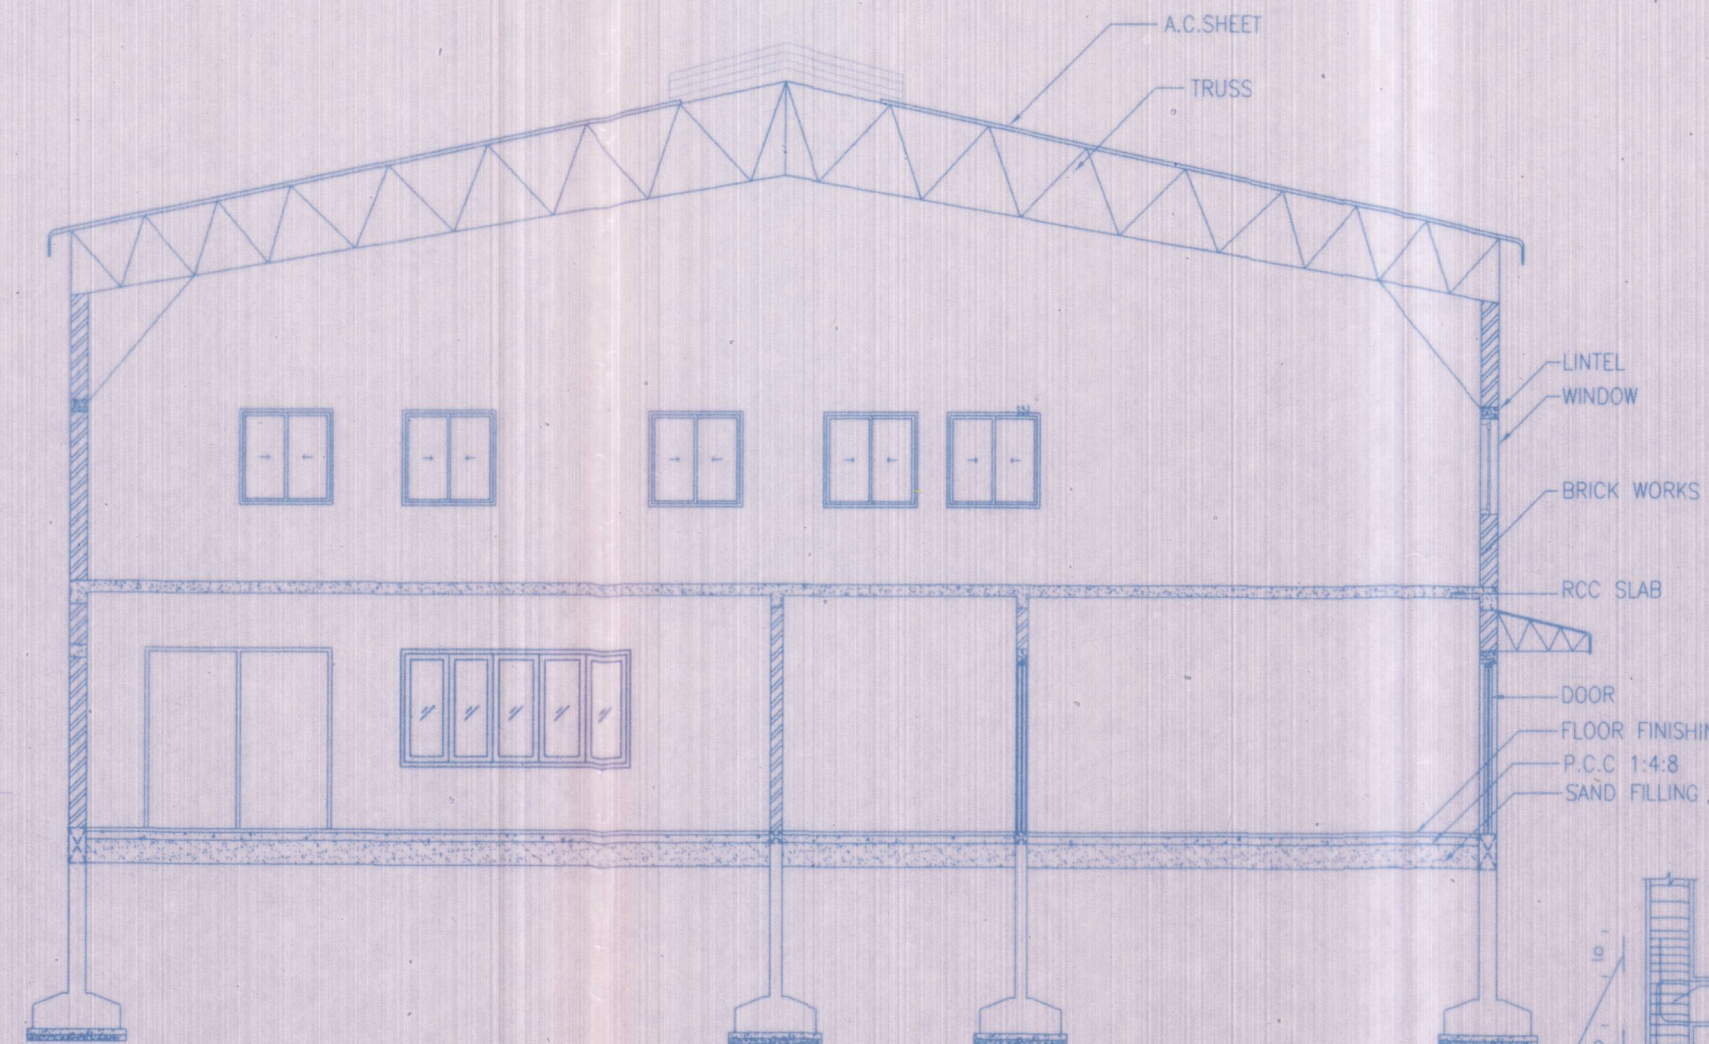


SECTION A
SCALE: 1"=8'-0"

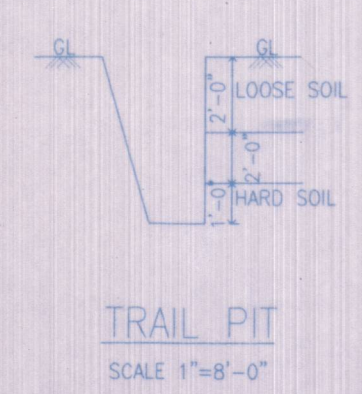


TRAIL PIT
SCALE: 1"=8'-0"

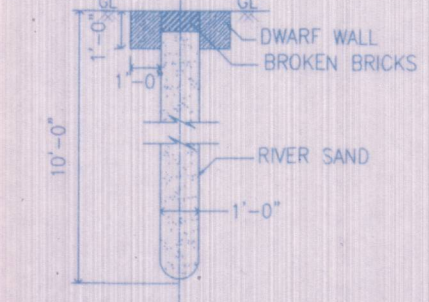


RAIN WATER
PERCULATION PIT
SCALE: 1"=8'-0"

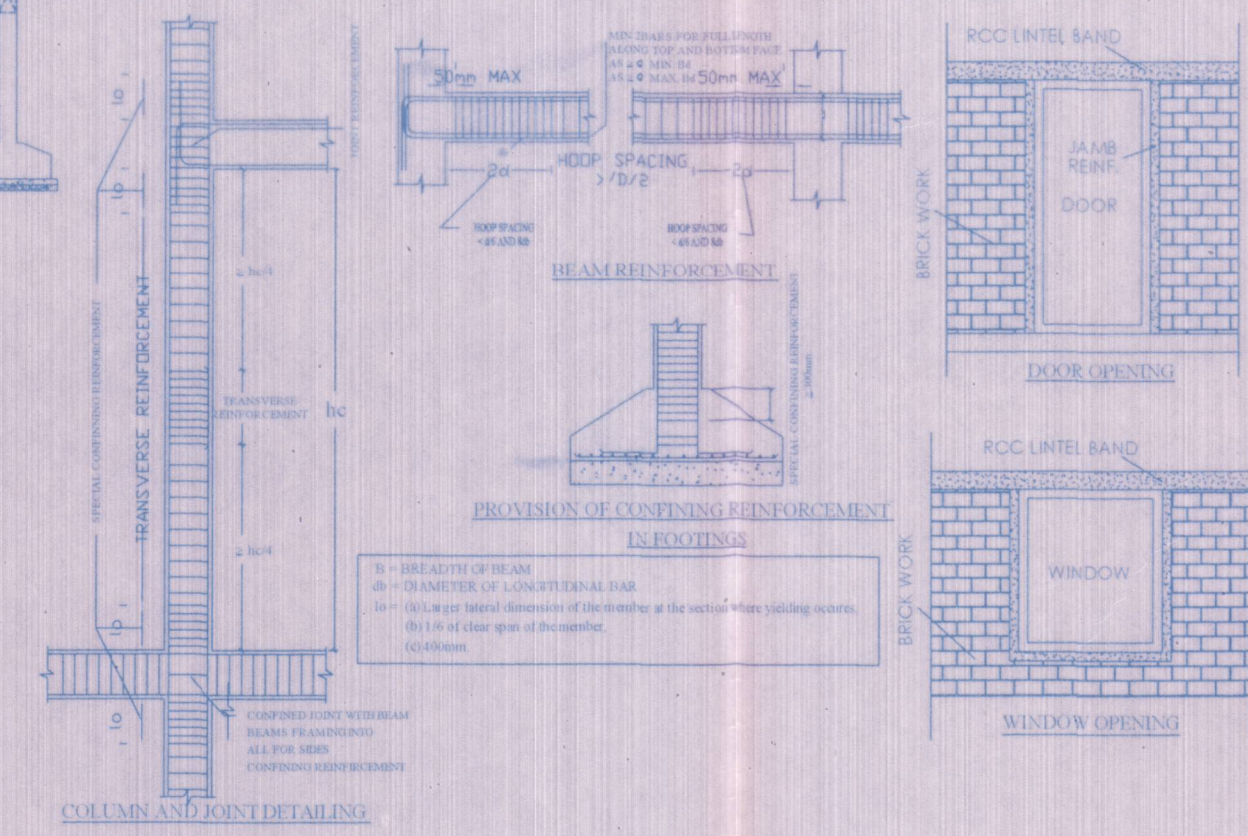

SEISMIC REINFORCEMENT DETAILS
(NOT TO SCALE)

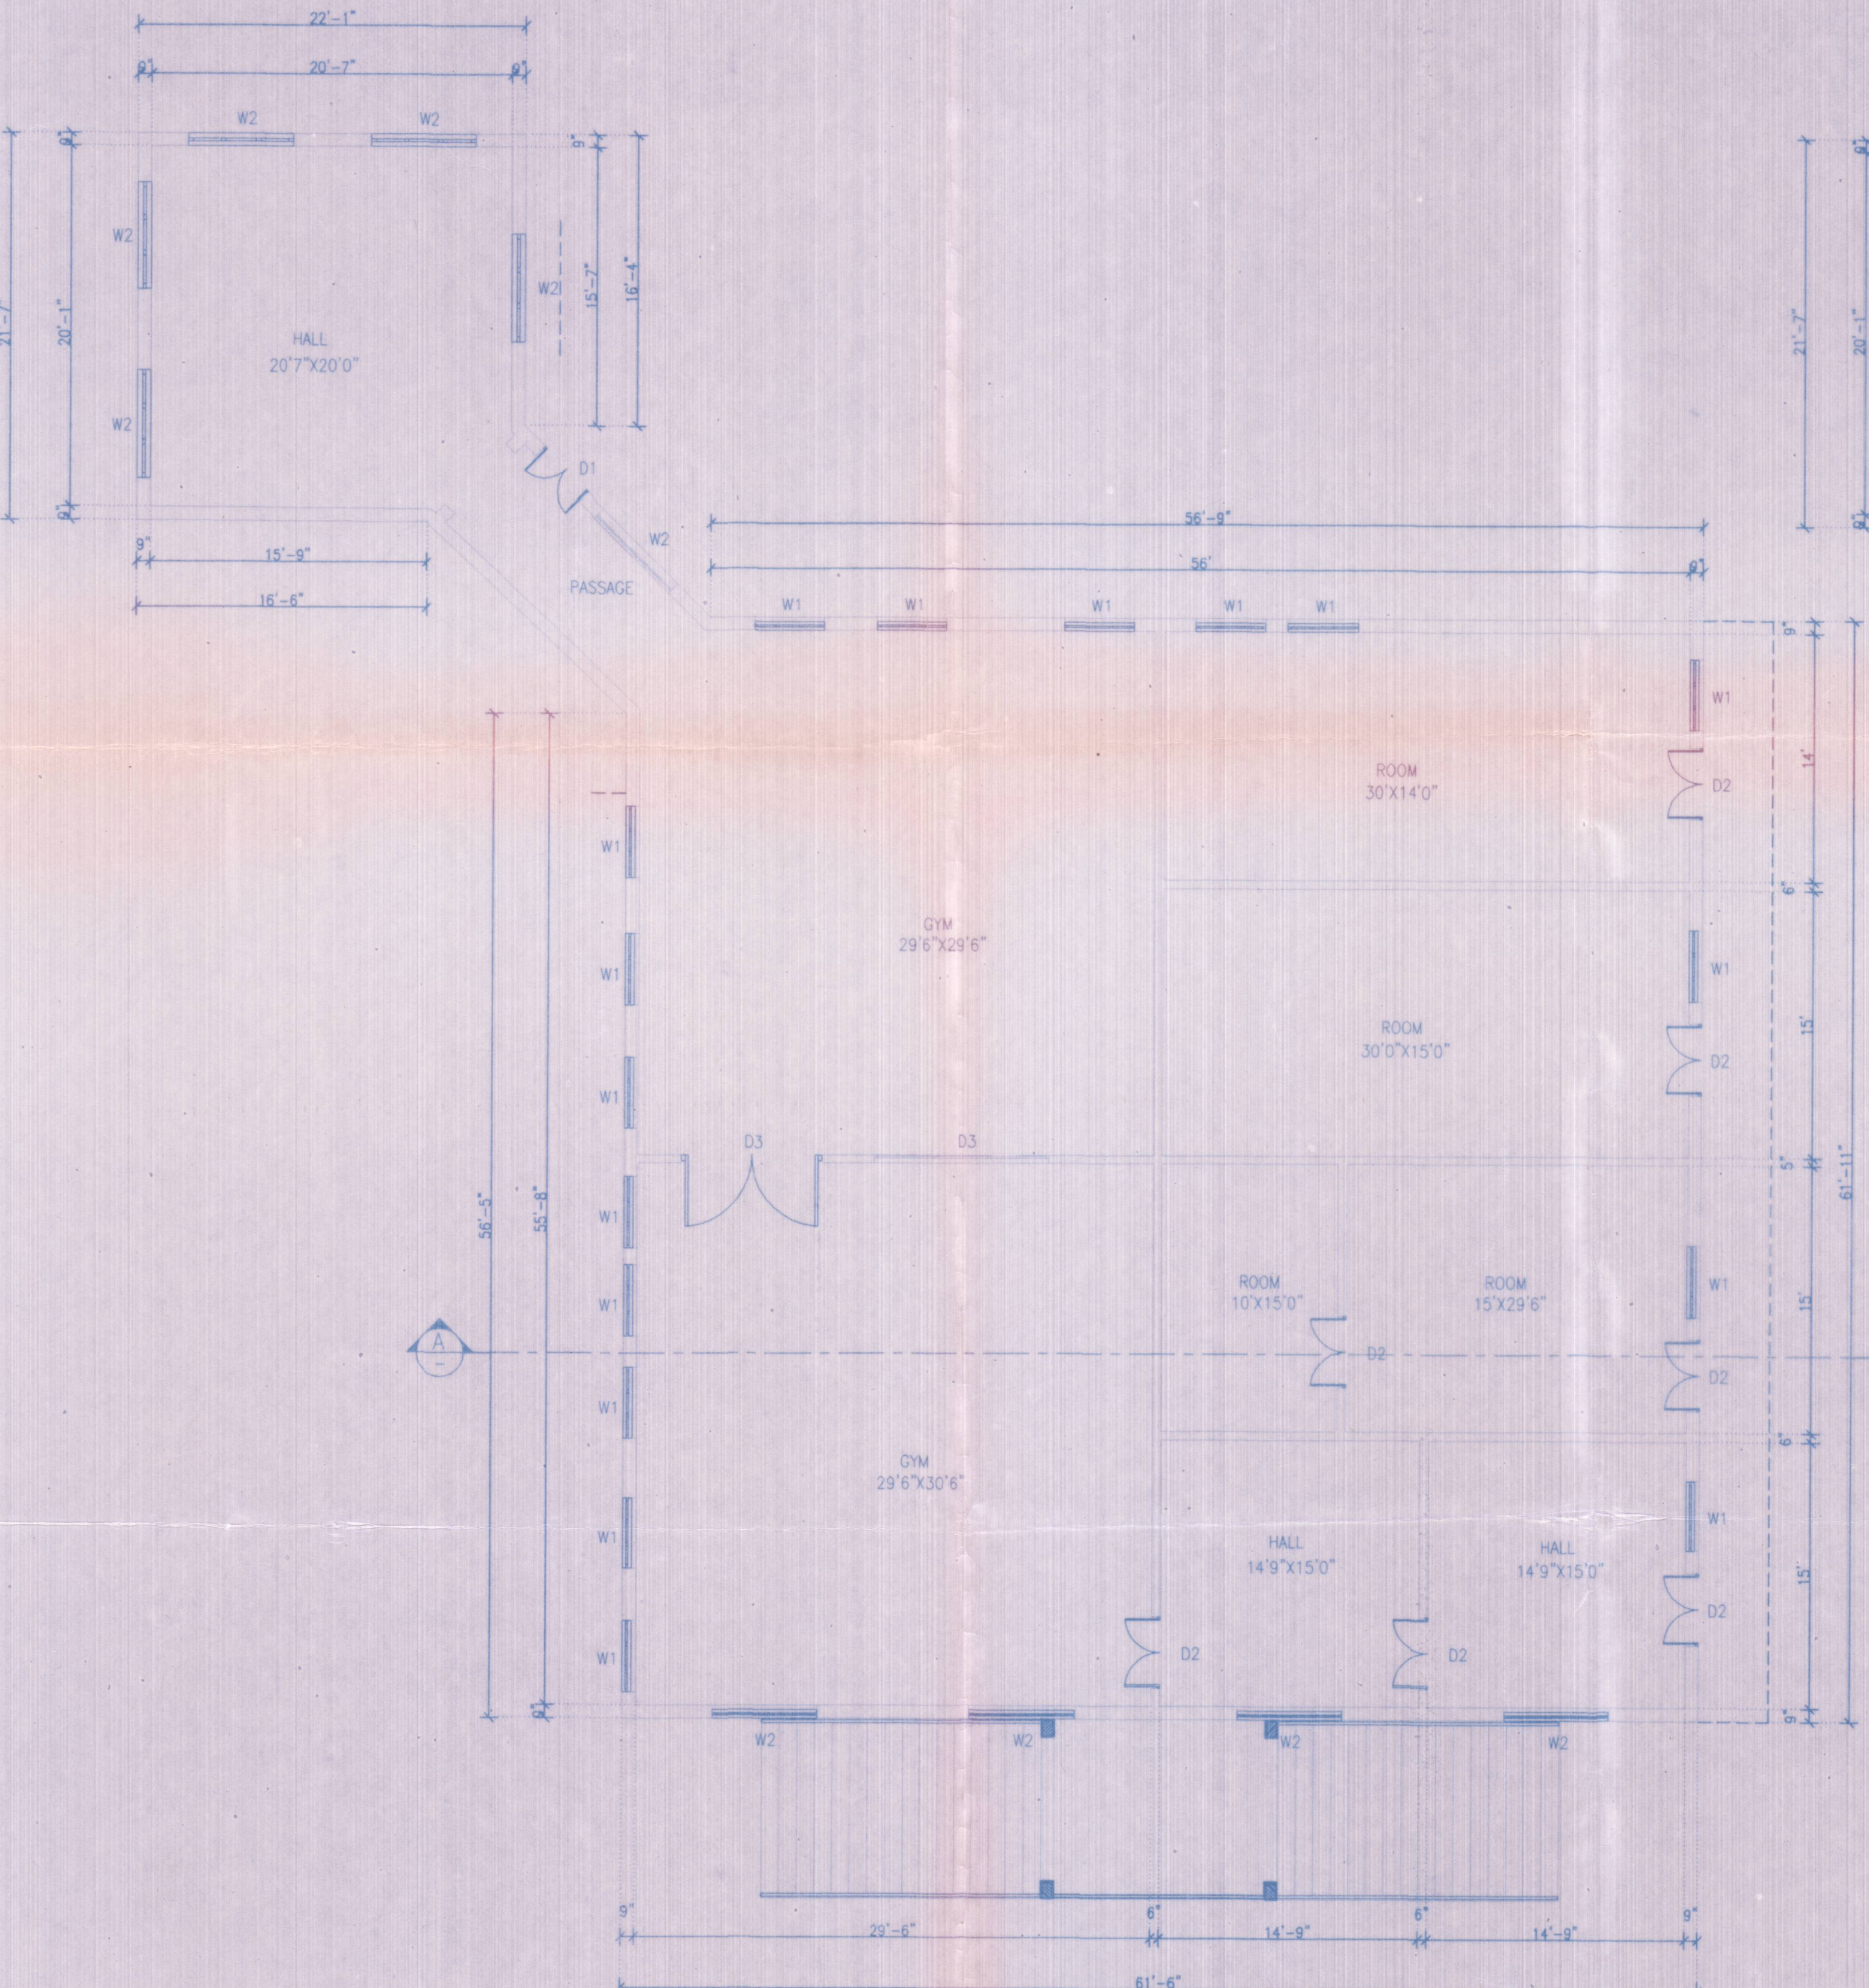

GROUND FLOOR PLAN
SCALE: 1"=8'-0"

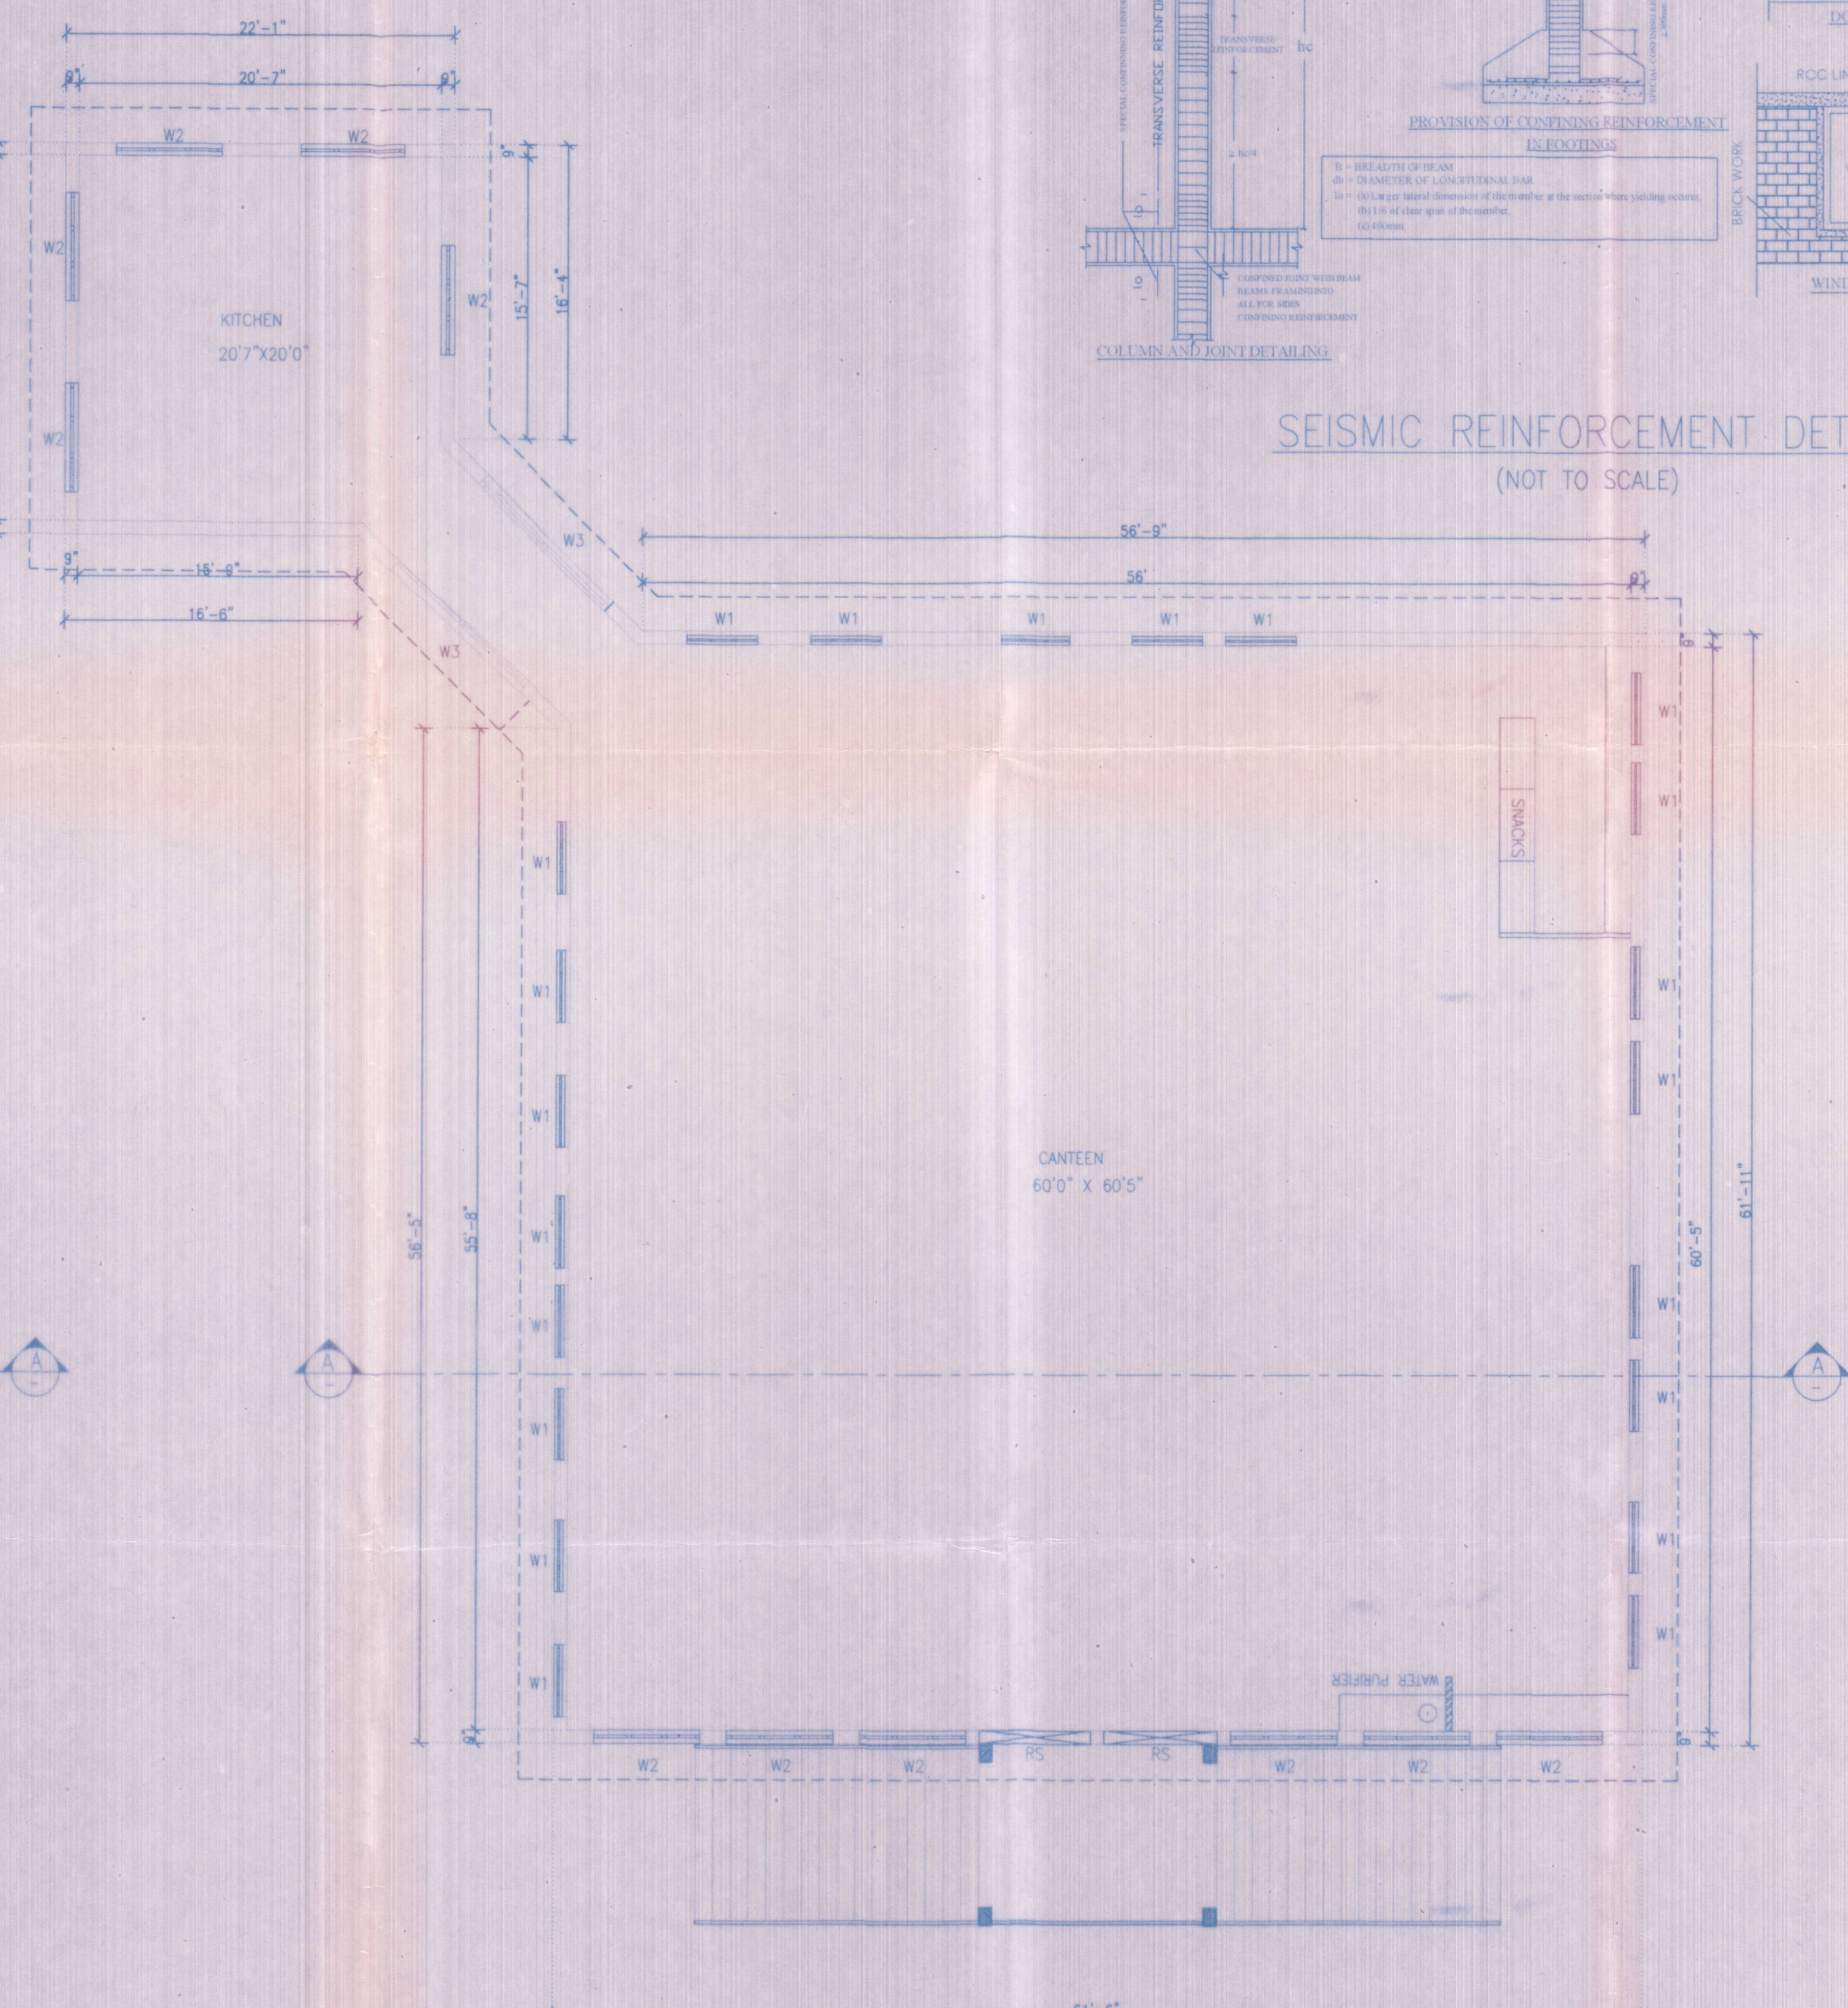

FIRST FLOOR PLAN
SCALE: 1"=8'-0"

PLAN SHOWING THE EXISTING CONSTRUCTION OF
AC SHEET & RCC ROOFING CANTEN BUILDING IN
T.S.NO:74,75,1924,1937,1939 & 1940 AT NGM COLLEGE,
PALAKKAD MAIN ROAD, POLLACHI MUNICIPAL TOWN
AND TALUK, COIMBATORE DISTRICT.

NAME OF THE OWNER:
NGM COLLEGE, POLLACHI.



APPROVAL DRAWING

SCHEDULE OF JOINERIES:-

CODE	DESCRIPTION	FOOT&INCHES	'mm'
RS	ROLLING SHUTTER	6'6"X7'3"	1980X2210
D1	DOOR	3'6"X7'3"	1066X2210
D2	DOOR	4'0"X7'3"	1220X2210
D3	DOOR	8'0"X7'3"	2440X2210
W1	WINDOW	4'0"X5'0"	1220X1525
W2	WINDOW	6'0"X5'0"	1830X1525
W3	WINDOW	10'0"X5'0"	3048X1525

AREA DETAILS:-

DESCRIPTION	'IN 'SQ.FT'	'IN 'SQ.MT'
AREA OF THE TOTAL SITE (23.85 Acres)	1038906.00	96517.52
AREA OF THE EXISTING GROUND FLOOR BUILDING	4375.307	406.47
AREA OF THE EXISTING FIRST FLOOR BUILDING	4951.043	459.96

LEGEND:-


PROPOSED BUILDING PERCULATION PIT

FE :- FIRE DETECTING AND EXTINGUISHING SYSTEM PROVIDED.
EA :- EMERGENCY ALARM PROVIDED.
SAND BUCKETS PROVIDED.


APPLICANT

Er. P. ARUN PRASAD, B.Tech., MISTE,
ARUN ASSOCIATES
Consulting Civil Engineer & L.B.S.,
10/33, Ayyappa Kovil Street, Venkatesa Colony,
Pollachi - 642 001. Cell: 98663 39919


L.B.S. / ENGINEER

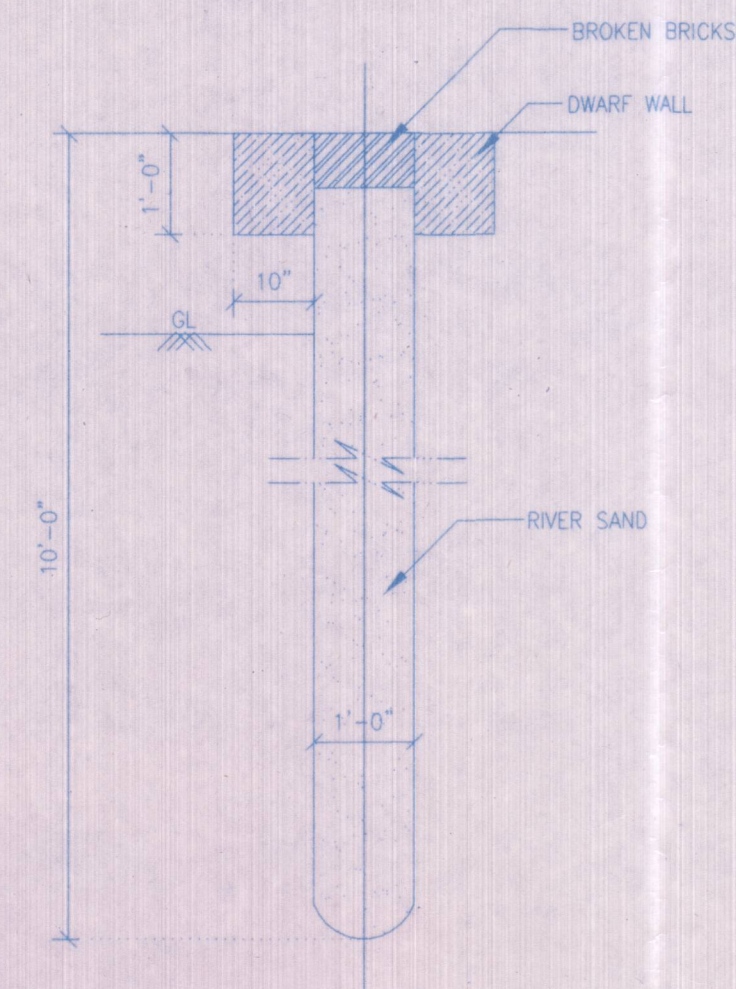


RAIN WATER
PERCOLATION PIT
(NOT TO SCALE)

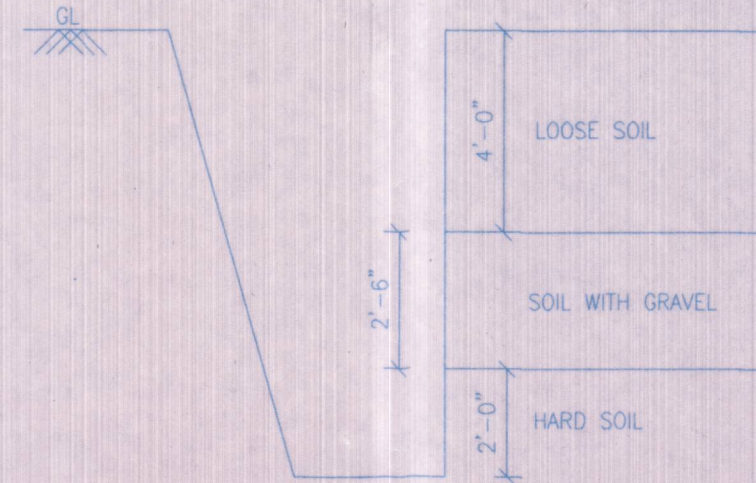


TRIAL PIT
(NOT TO SCALE)

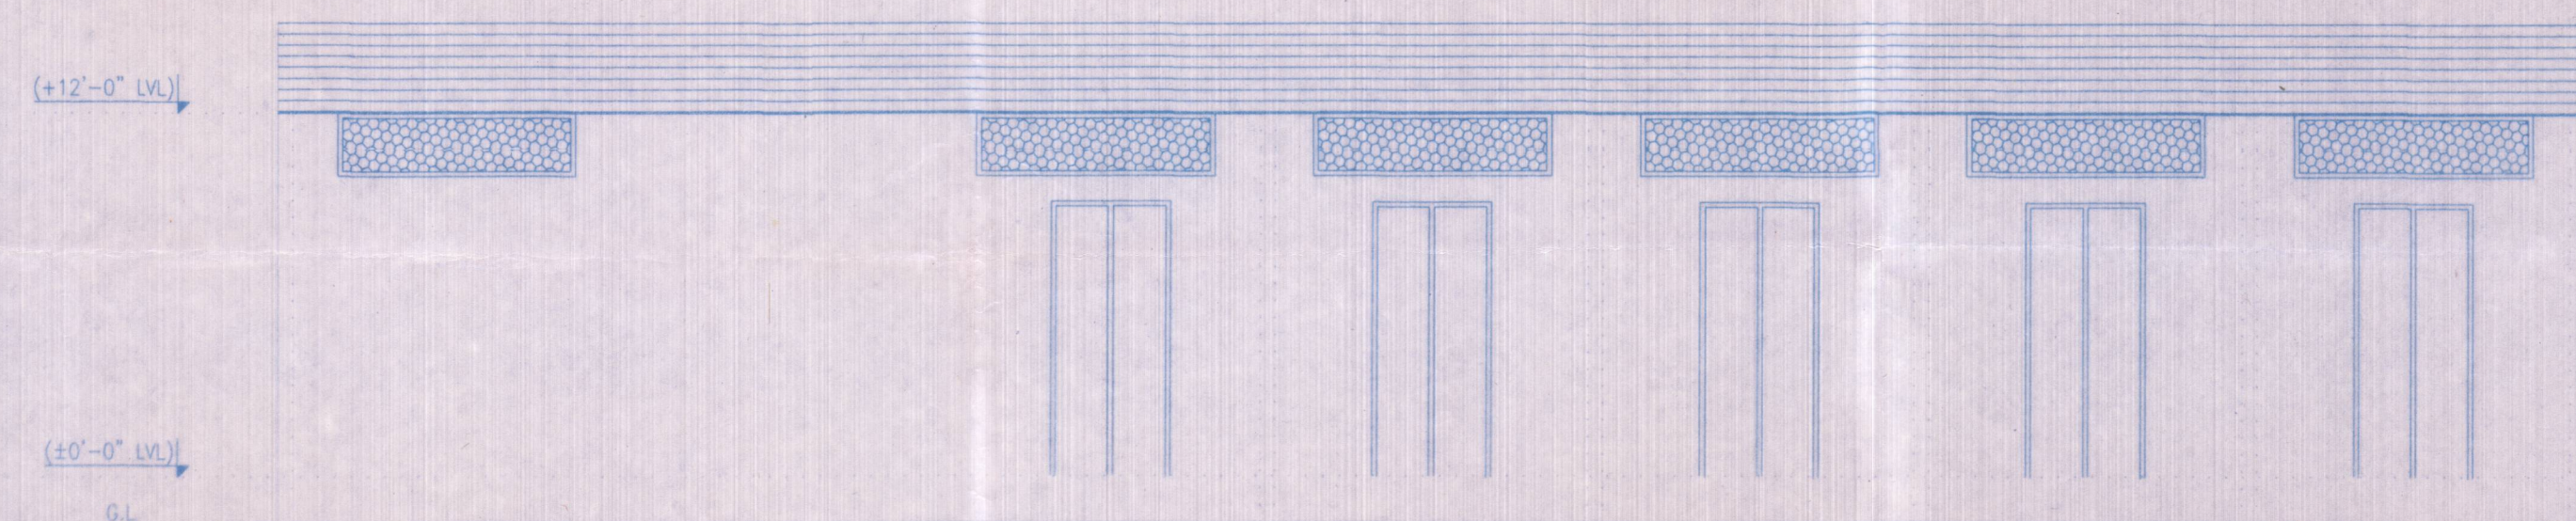


FRONT SIDE ELEVATION
SCALE 1"=8'-0"

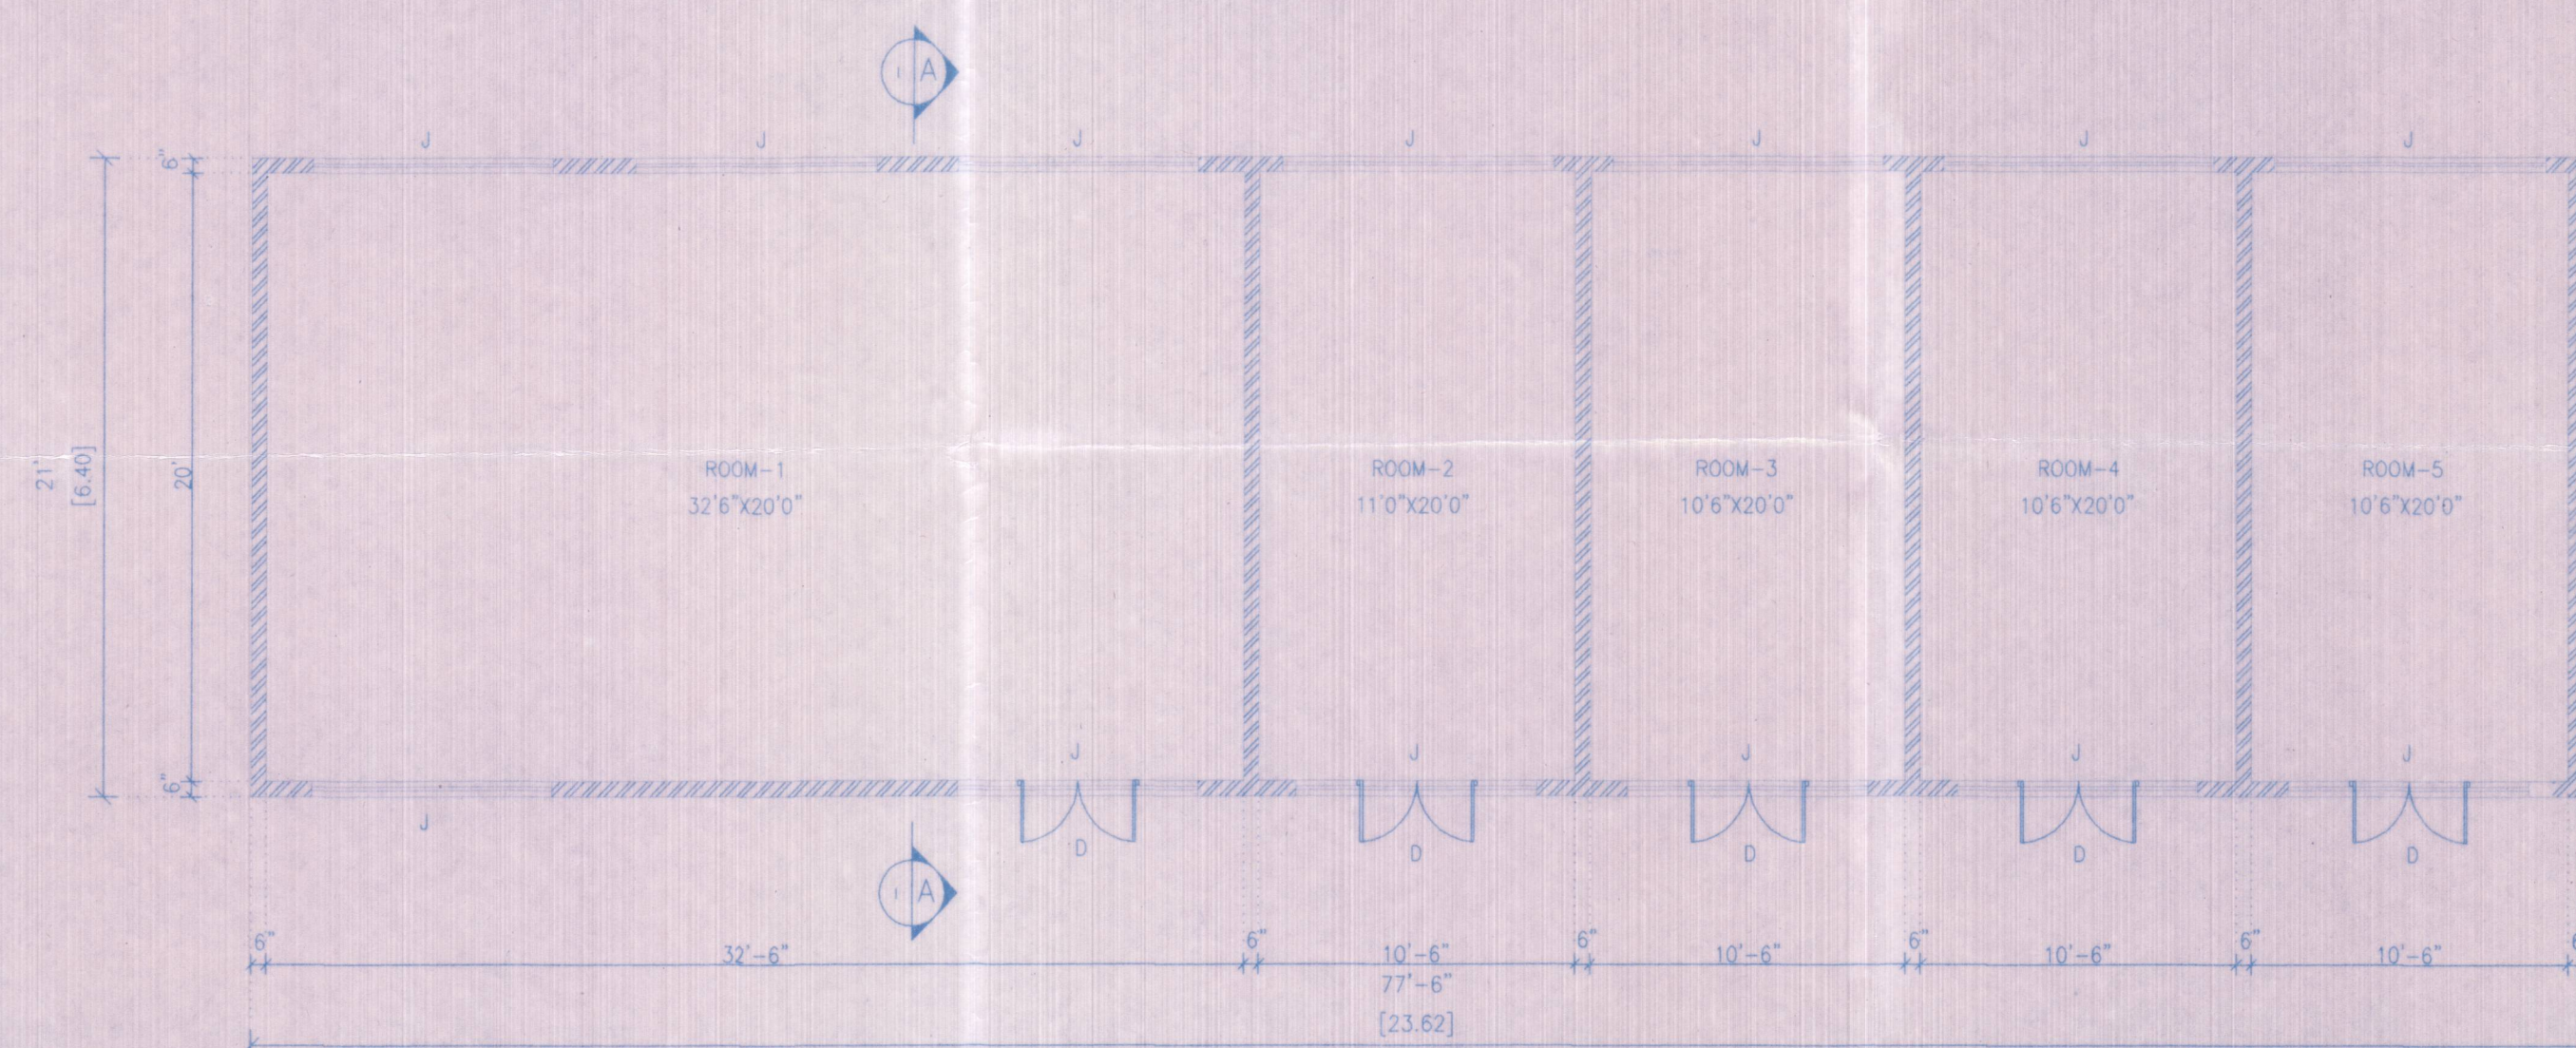

PLAN
SCALE 1"=8'-0"

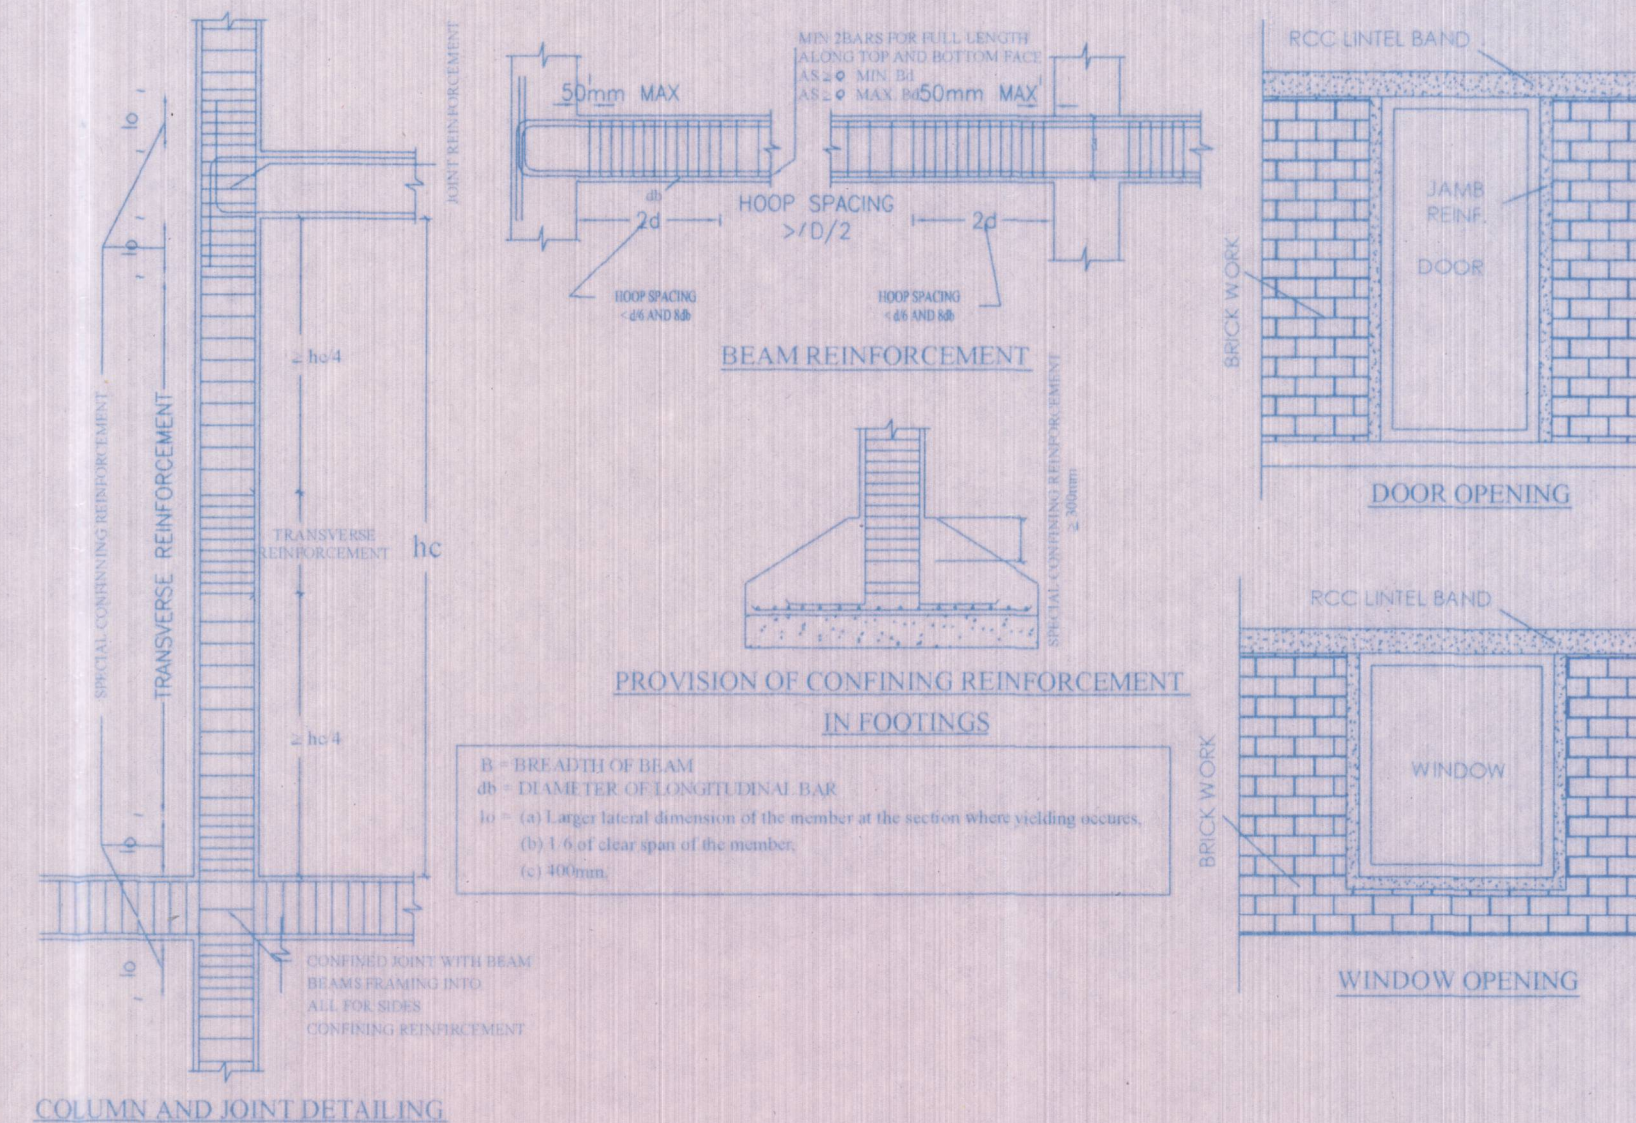

SEISMIC REINFORCEMENT DETAILS
(NOT TO SCALE)

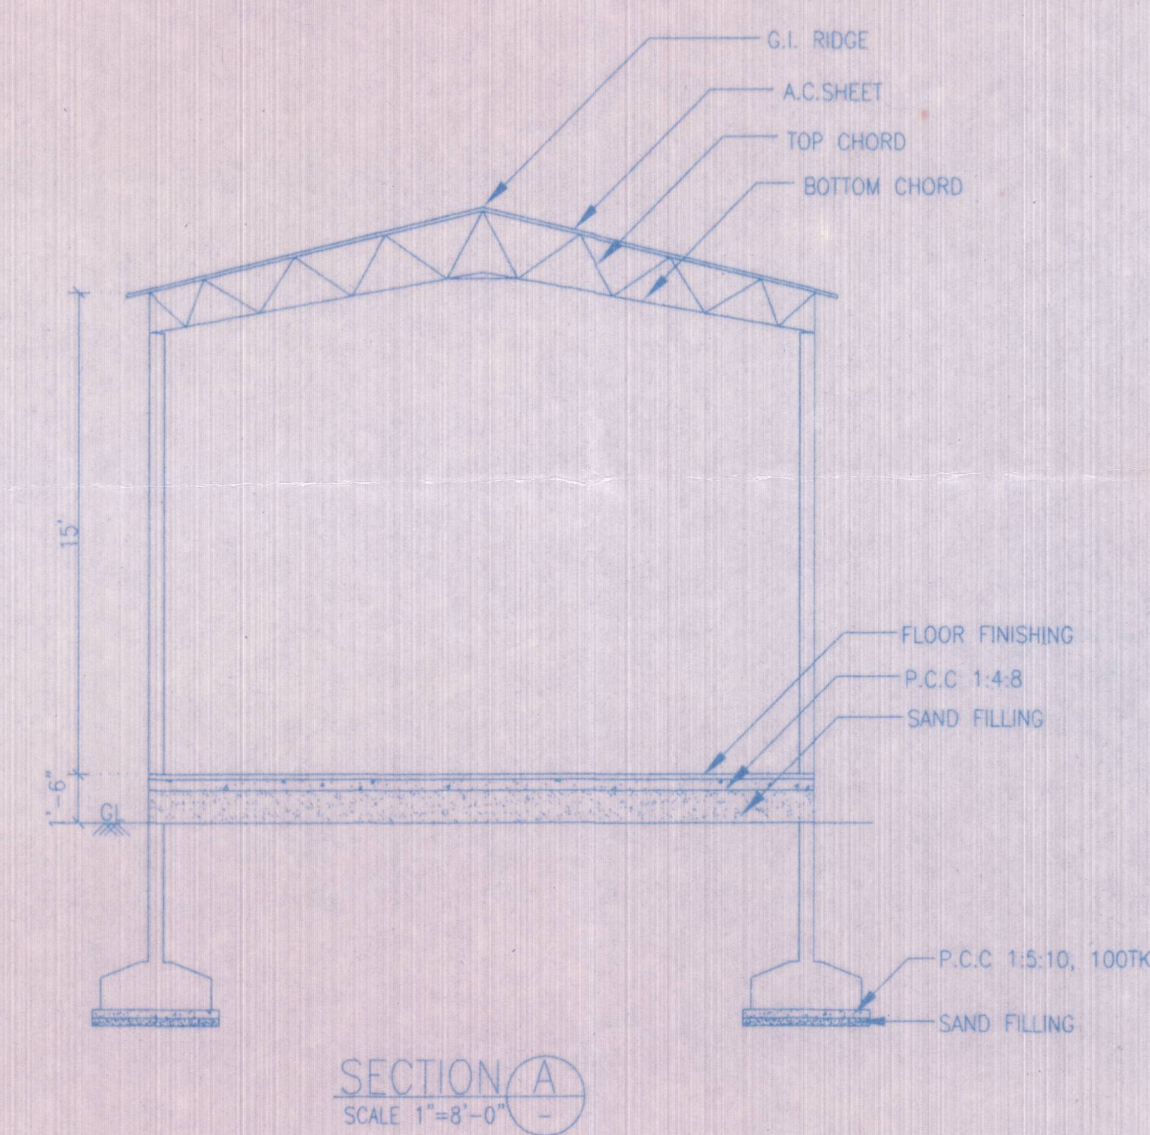

PLAN SHOWING EXISTING THE CONSTRUCTION OF
AC SHEET ROOFING TEMPORARY SHED BUILDING IN
T.S.NO: 74,75,1924,1937,1939 & 1940
AT NGM COLLEGE, PALAKKAD MAIN ROAD POLLACHI
MUNICIPAL TOWN AND TALUK, COIMBATORE DISTRICT.

NAME OF THE OWNER:
NGM COLLEGE, POLLACHI.



APPROVAL DRAWING

SCHEDULE OF JOINERIES:-

CODE	DESCRIPTION	FOOT&INCHES	'mm'
D	DOOR	4'0"x7'8"	1219X2377
J	JOLLY WORK	8'0"x2'0"	2438X609
J1	JOLLY WORK	2'3"x2'0"	701X609

AREA DETAILS:-

DESCRIPTION	'IN 'SQ.FT'	'IN 'SQ.MT'
AREA OF THE TOTAL SITE (23.85 ACRE)	1038906	96517.52
AREA OF THE EXISTING GROUND FLOOR BUILDING	1627.500	151.200

LEGEND:-

PROPOSED BUILDING PERCOLATION PIT

NOTES:-




01. ALL DIMENSIONS ARE IN 'FEET & METER'. ALL LEVELS ARE IN 'FOOT' UNLESS OTHERWISE NOTED.
02. T.P. AREA OR NTP AREA
03. THE HORIZONTAL DISTANCE FROM ELECTRICITY LINE IF ANY.

39/11


APPLICANT

Er. P. ARUN PRASAD, B.Tech, MISTE,
ARUN ASSOCIATES
Consulting Civil Engineer & L.B.S.,
10/33, Ayyappan Kona Street, Venkateswara Colony,
Pollachi - 642 001. Cell 98653 39119


L.B.S / ENGINEER

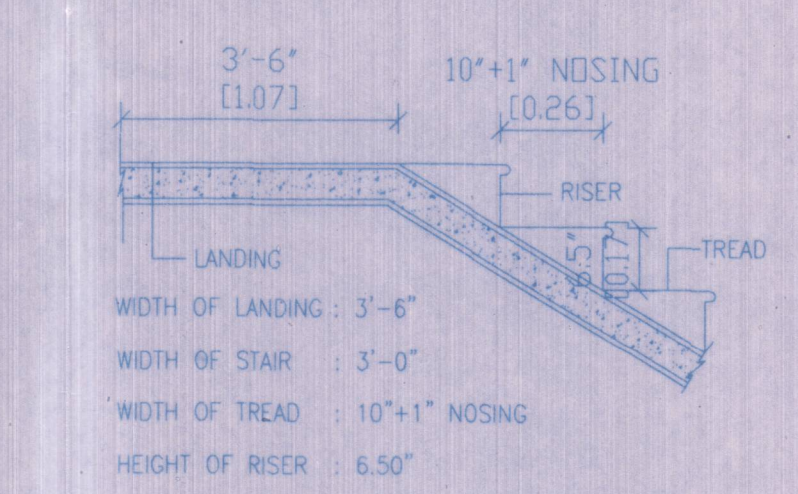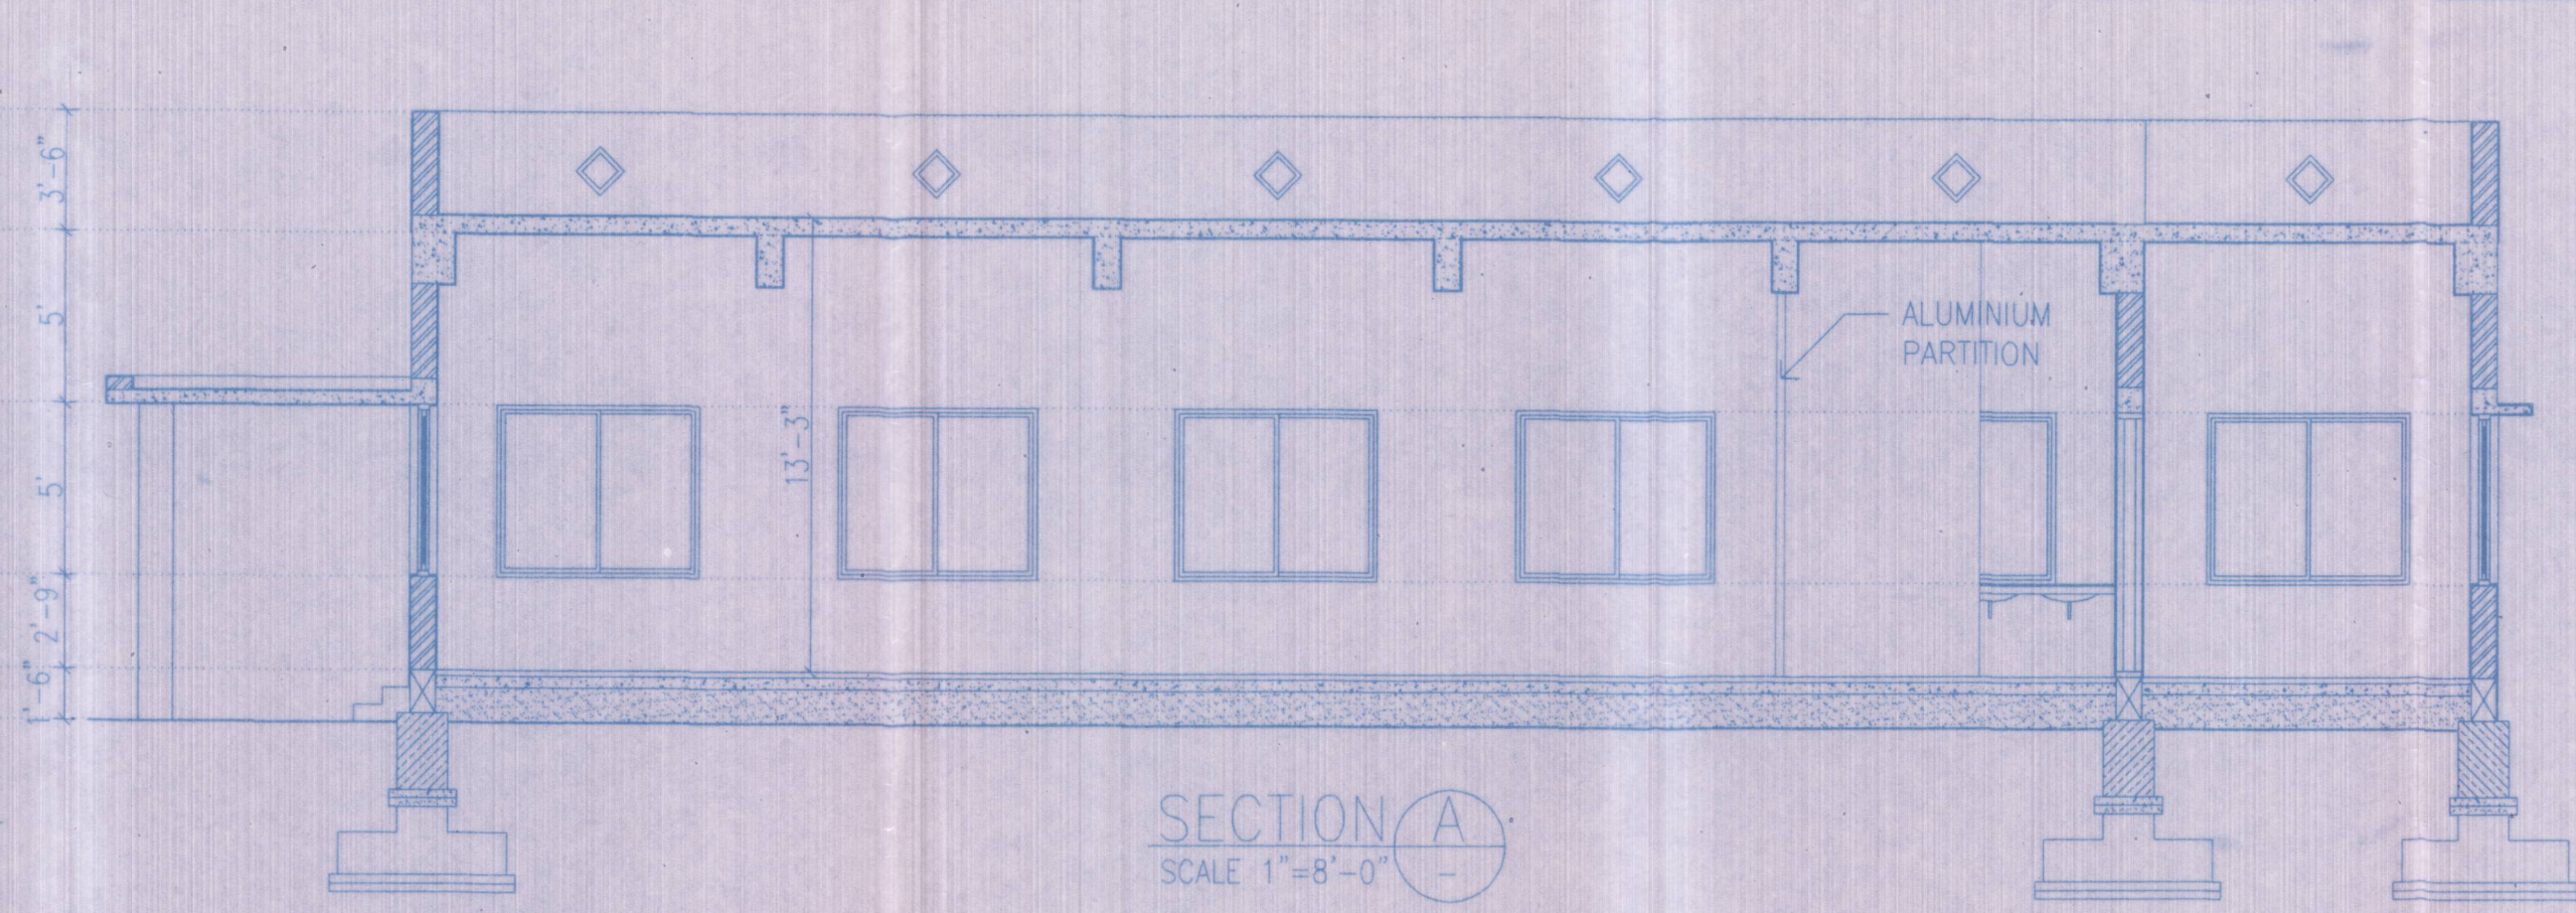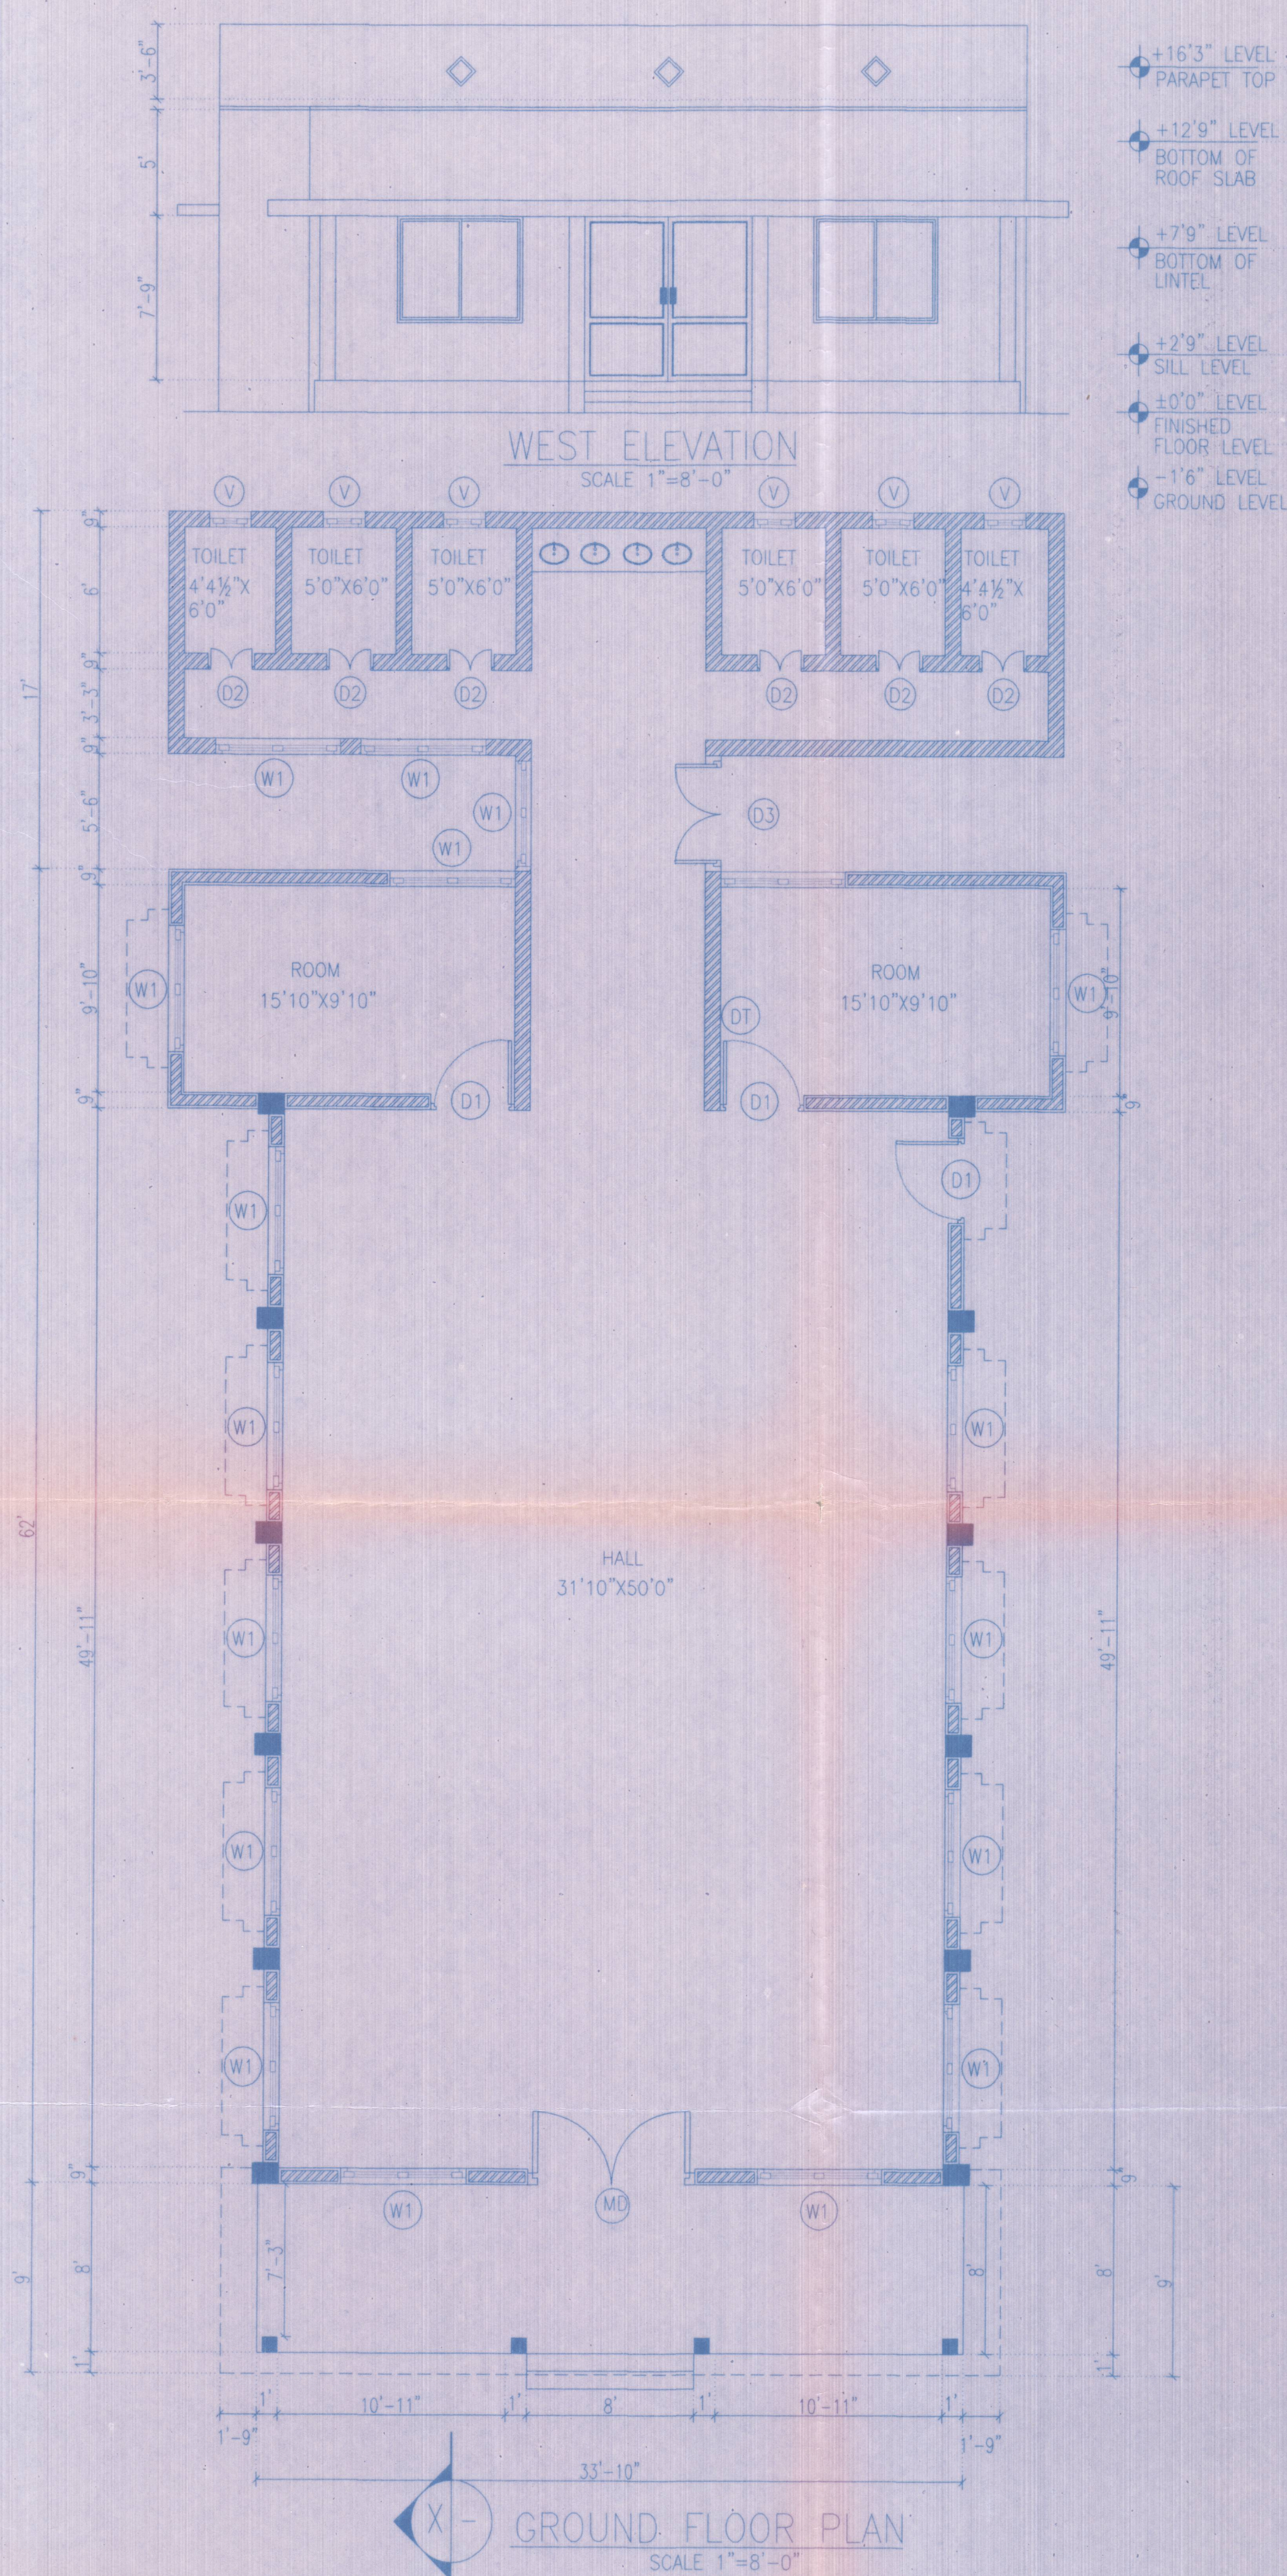


STAIR DETAILS
(NOT TO SCALE)

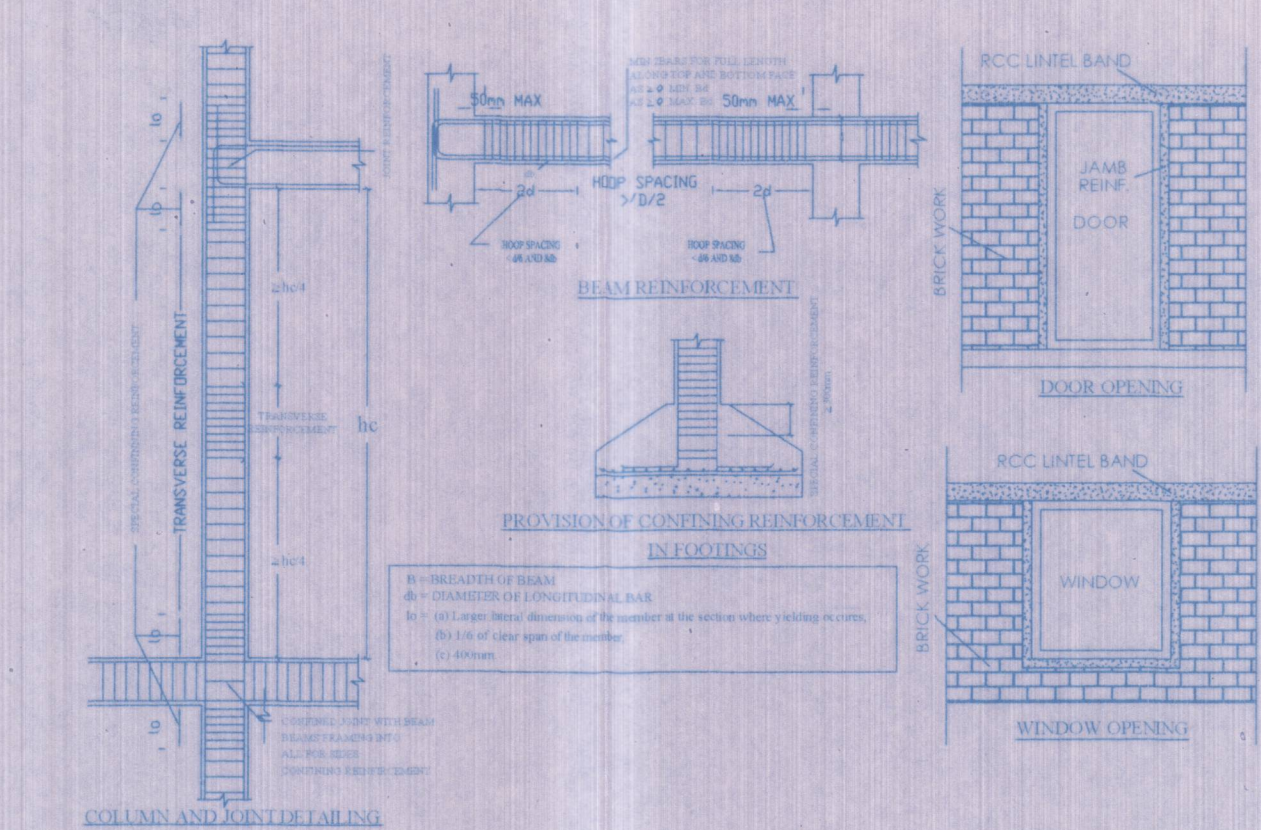


SEISMIC REINFORCEMENT DETAILS
(NOT TO SCALE)

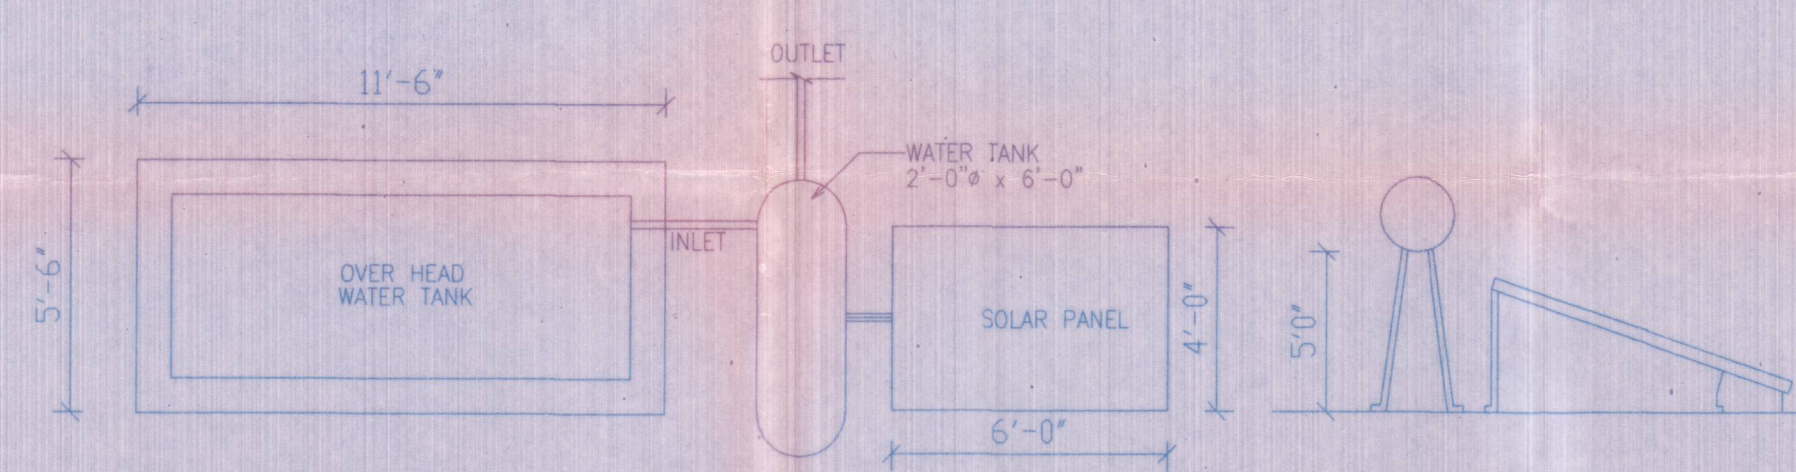

SOLAR WATER HEATER DETAILS
(NOT TO SCALE)

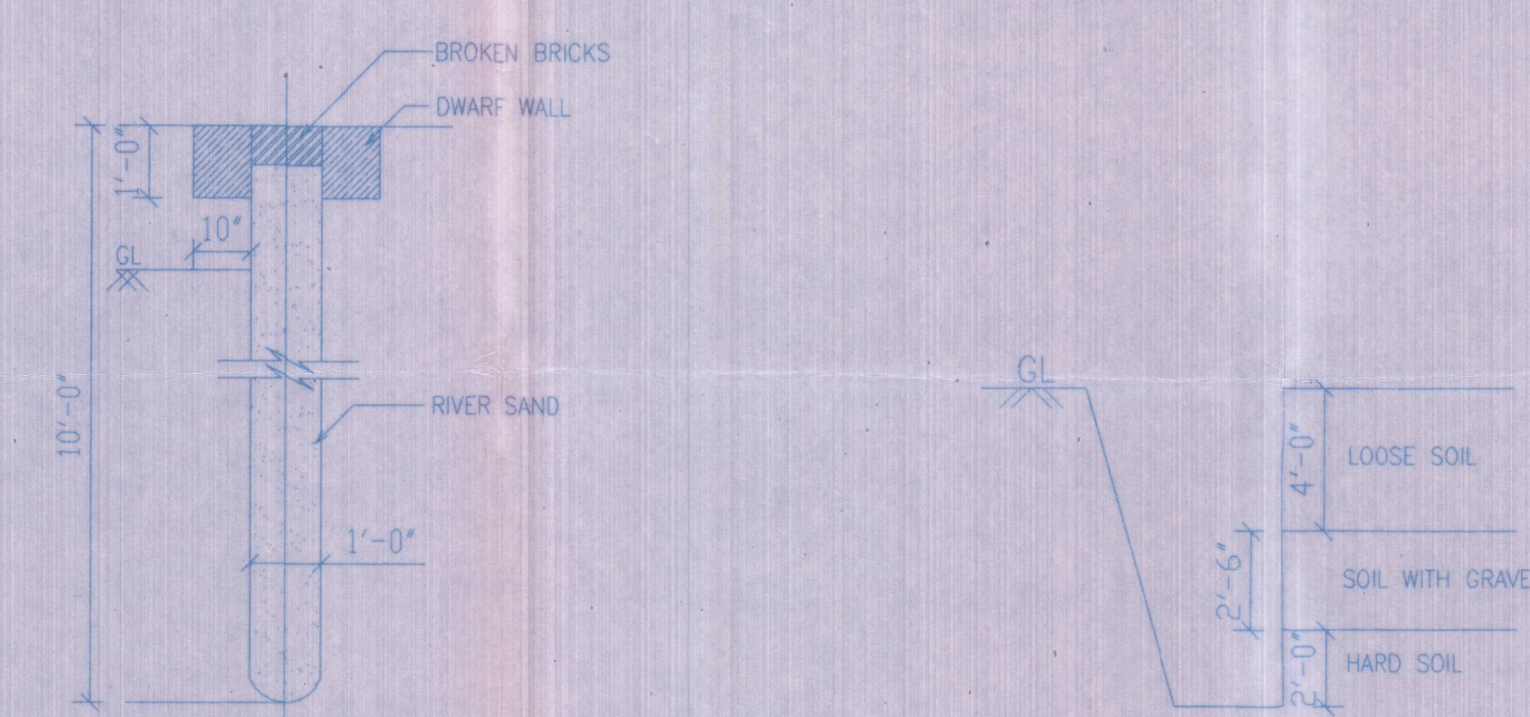


RAIN WATER PERCOLATION PIT
(NOT TO SCALE)

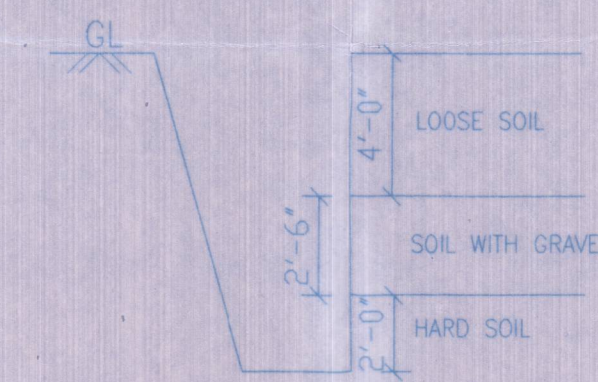

TRIAL PIT
(NOT TO SCALE)

PLAN SHOWING EXISTING THE CONSTRUCTION OF RCC ROOF
GROUND FLOOR WOMEN'S WAITING HALL (MM BLOCK)
BUILDING IN T.S.NO: 74,75,1924,1937,1939 & 1940 AT
NGM COLLEGE,PALAKAD MAIN ROAD,POLLACHI MUNICIPAL TOWN
AND TALUK, COIMBATORE DISTRICT.

NAME OF THE OWNER:
NGM COLLEGE, POLLACHI.

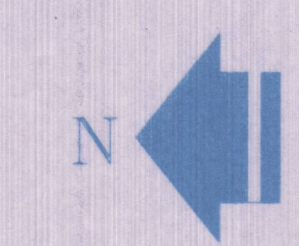

APPROVAL DRAWING

SCHEDULE OF JOINERIES:-

SI.NO.	TYPE	DESCRIPTION	SIZE	
			FOOT&INCHES	MILLIMETERS
01	MD	MAIN DOOR	8'0"X7'9"	2400x2360
02	D1	DOOR	4'0"X7'9"	1220x2360
03	D2	DOOR	2'3"X7'9"	700x2360
04	D3	DOOR	5'6"X7'9"	1706x2360
05	DT	TOILET DOOR	2'6"X7'0"	760x2133
06	W1	WINDOW	6'0"X5'0"	1820x1524
07	V	VENTILATOR	2'0"X3'0"	610x915

AREA DETAILS:-

DESCRIPTION	'IN 'SQ.FT'	'IN 'SQ.MT'
AREA OF THE TOTAL SITE (23.85 ACRE)	1038906	96517.52
AREA OF THE EXISTING GROUND FLOOR BUILDING	3067.45	285.00






LEGEND:-

- SITE BOUNDRY
- LAYOUT ROAD
- PROPOSED BUILDING
- PERCOLATION PIT

APPLICANT

Er. P. ARUN PRASAD & Tech. MISTE.,
ARUN ASSOCIATES
Consulting Civil Engineers & L.B.S.,
10/33, Ayyappa Kovil Street, Venkateswara Colony,
Pollachi - 642 001. Call: 98653 39919

L.B.S / ENGINEER

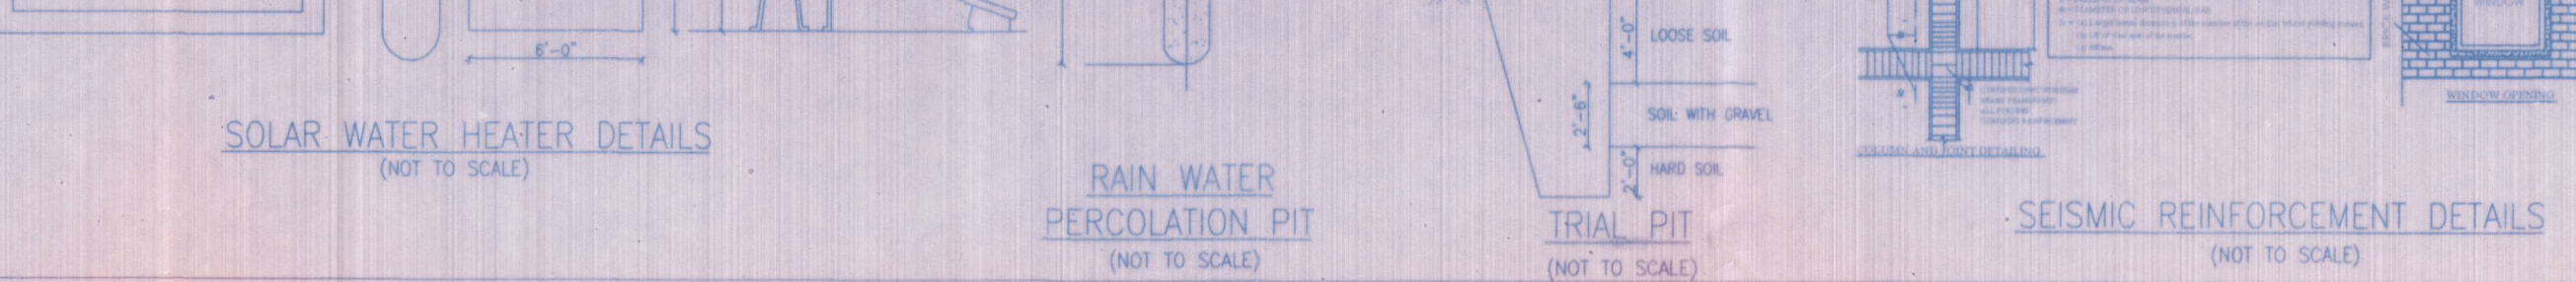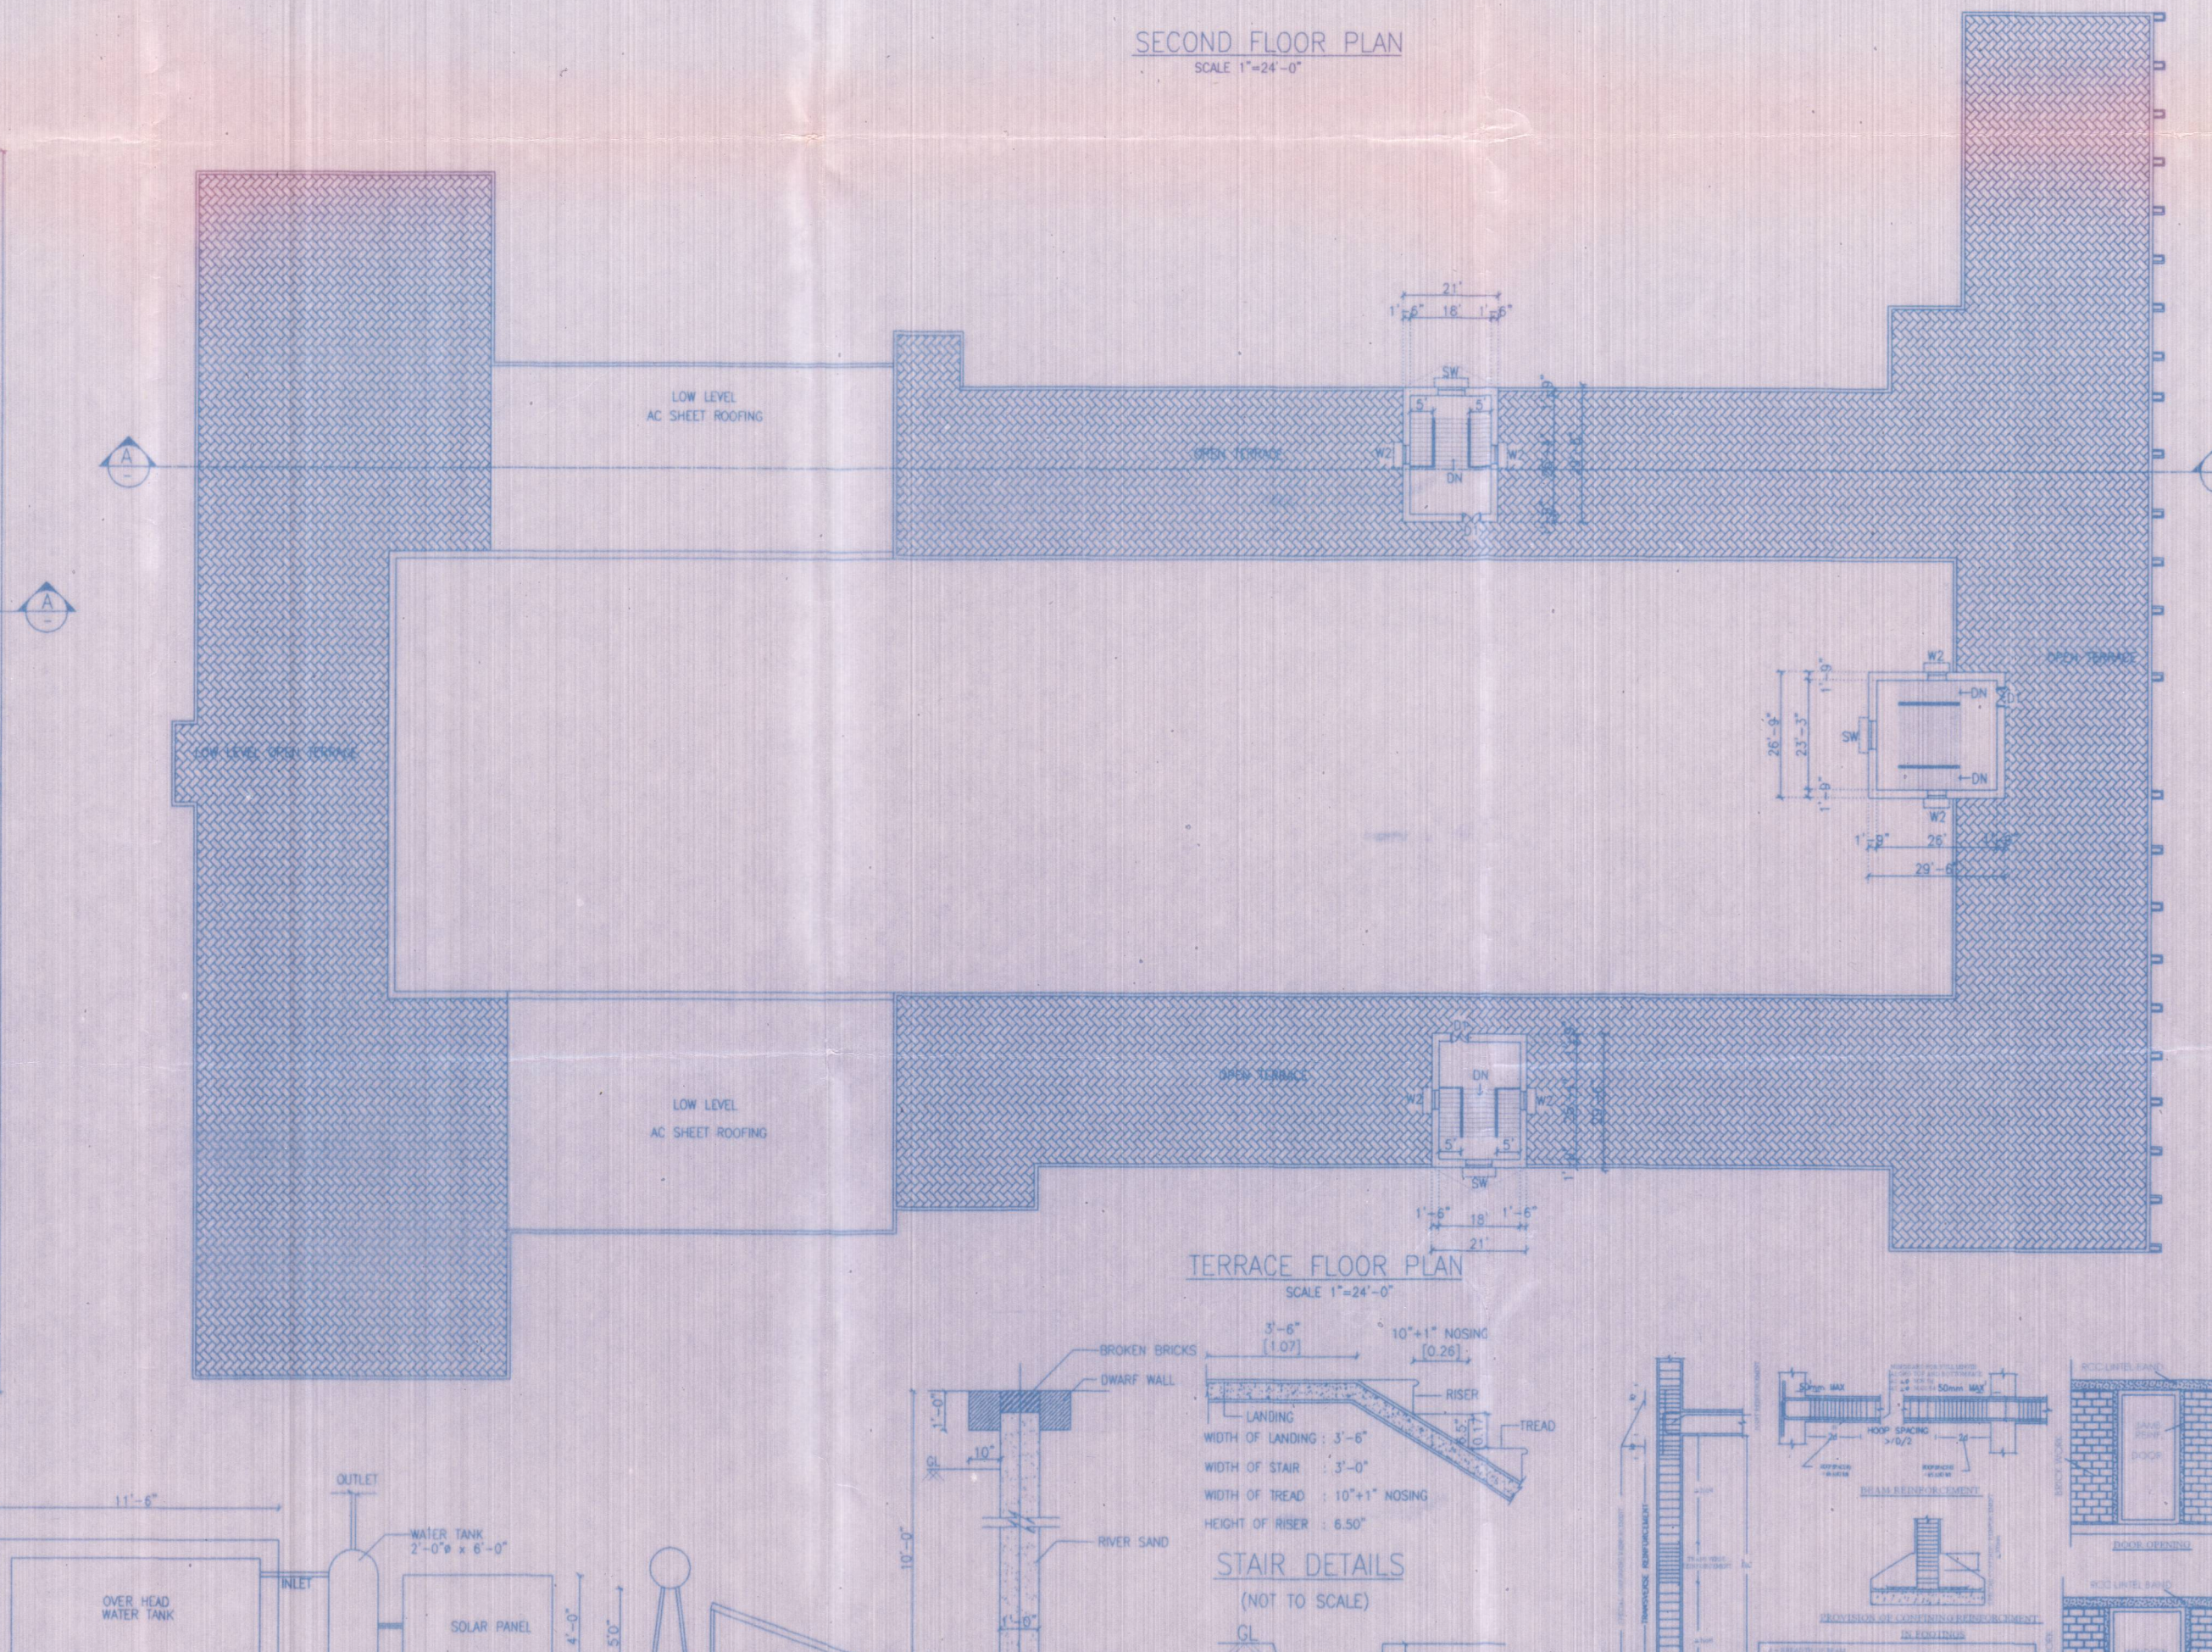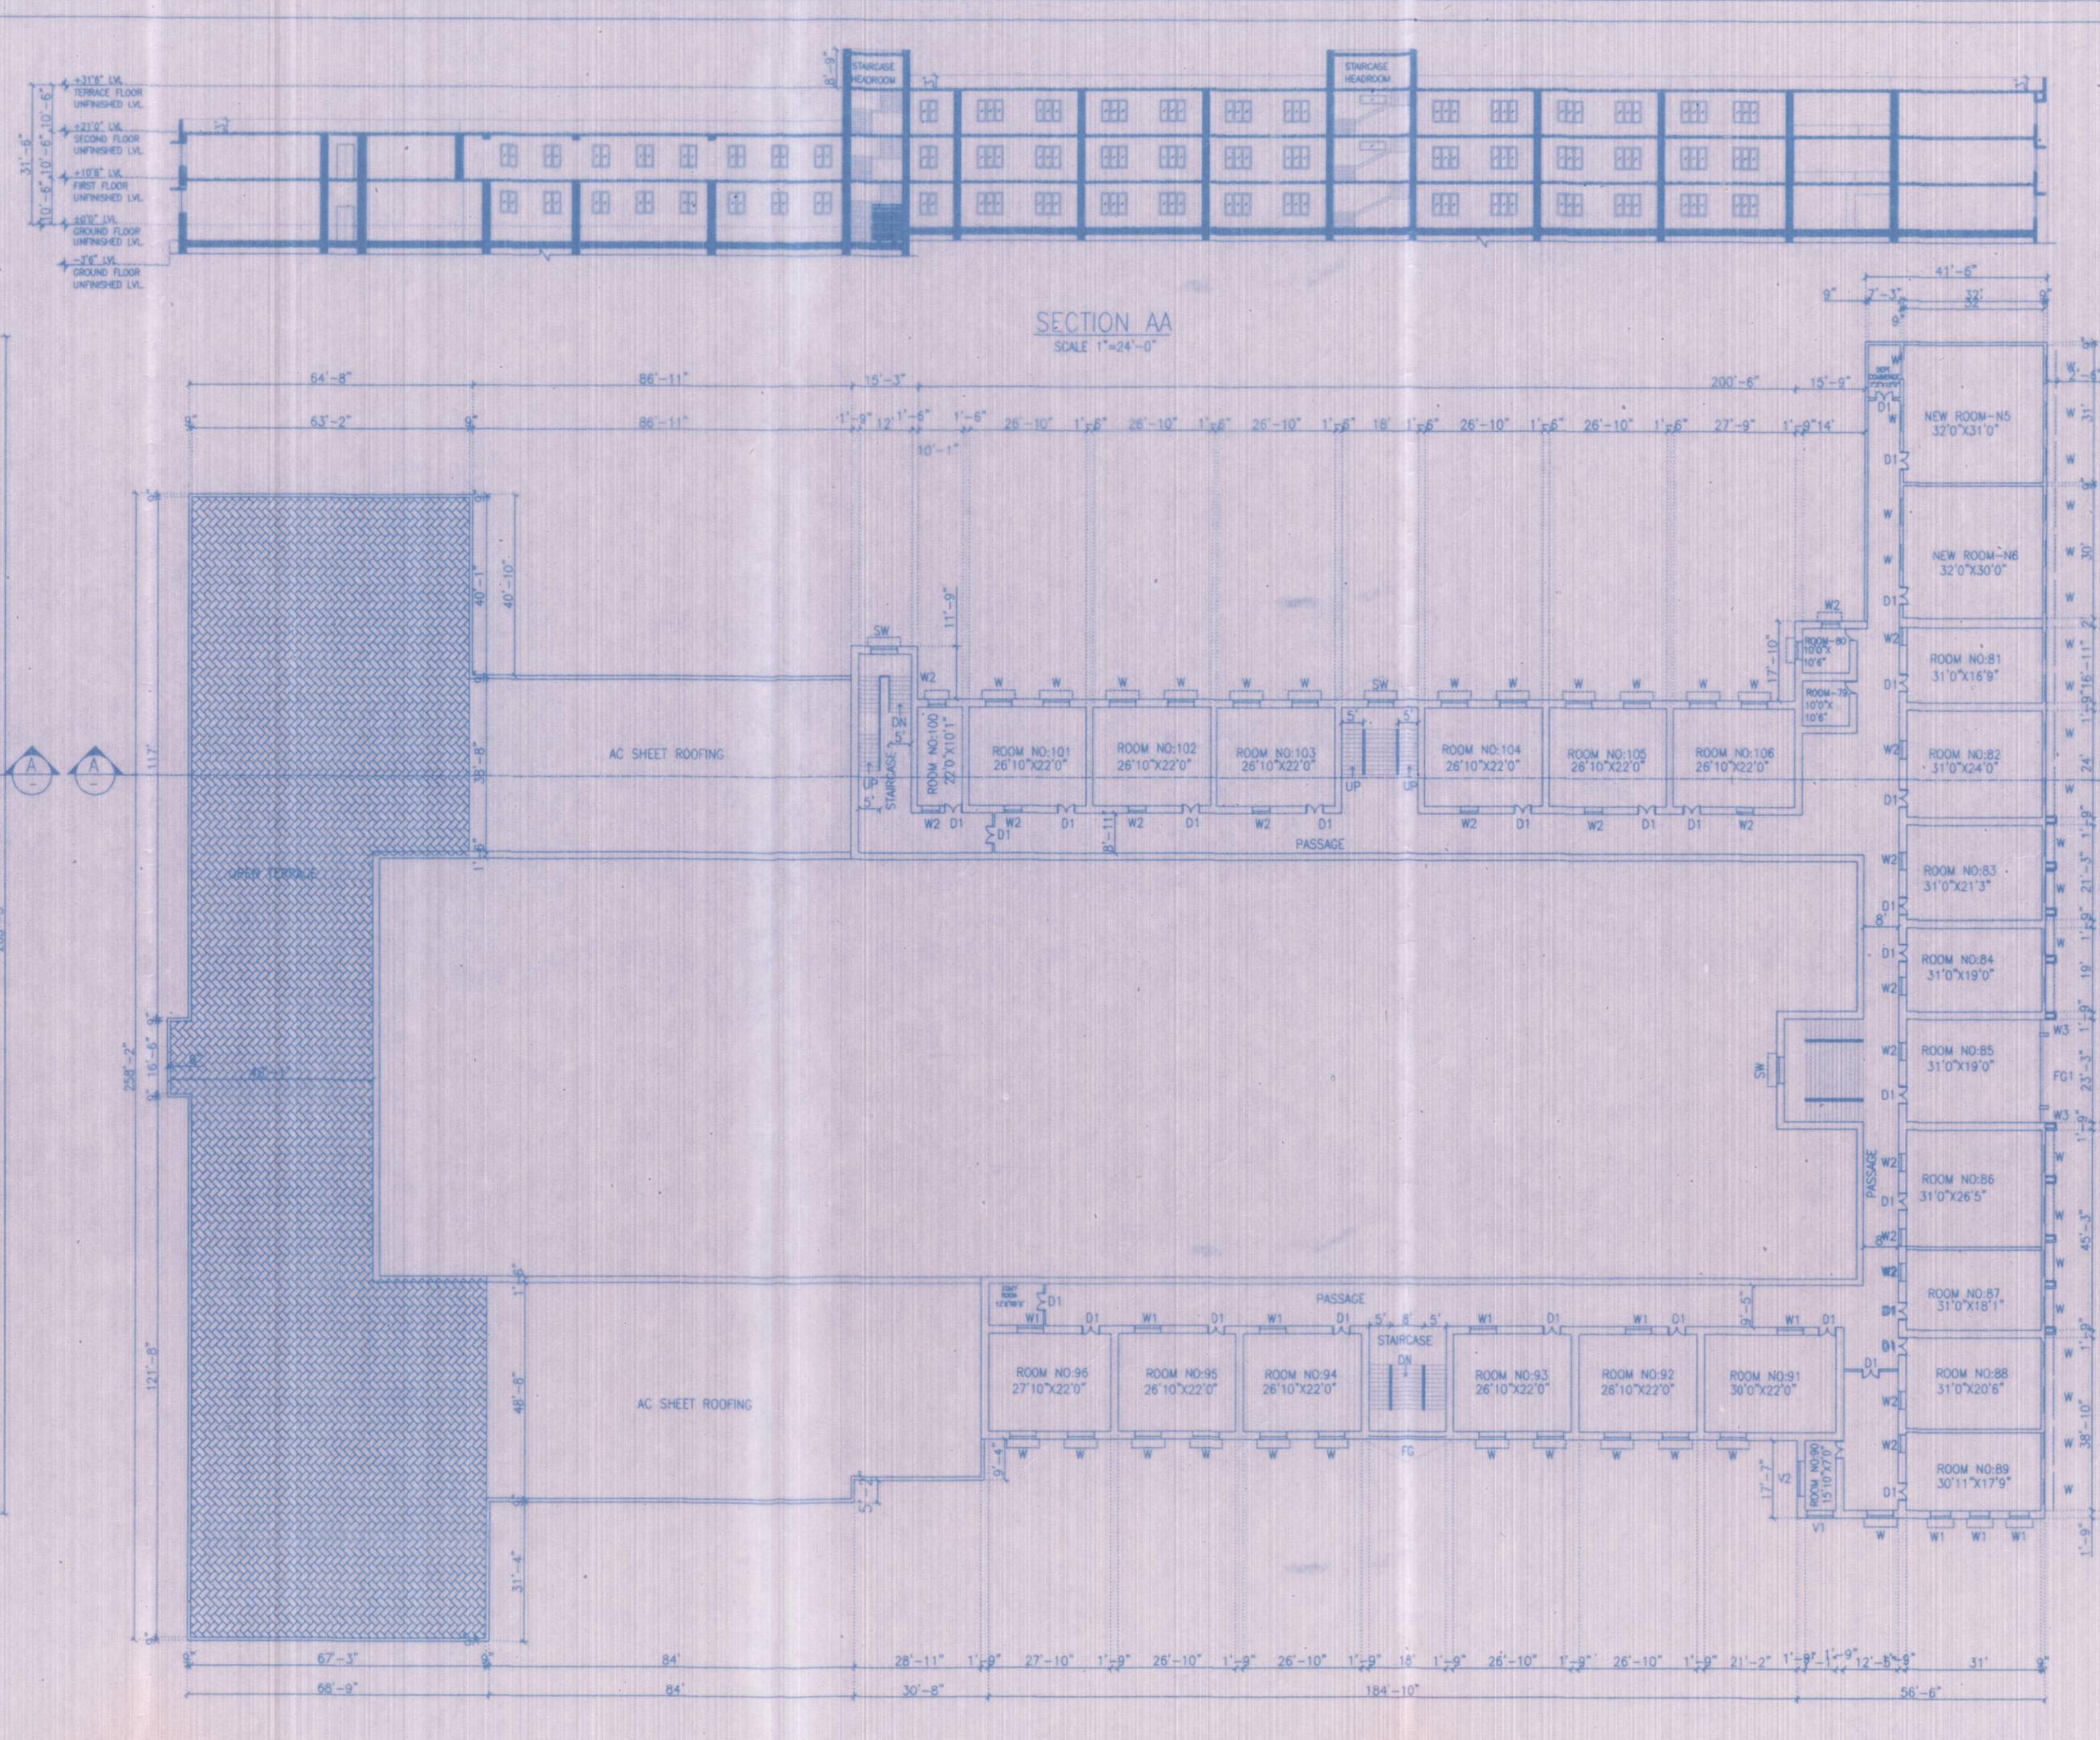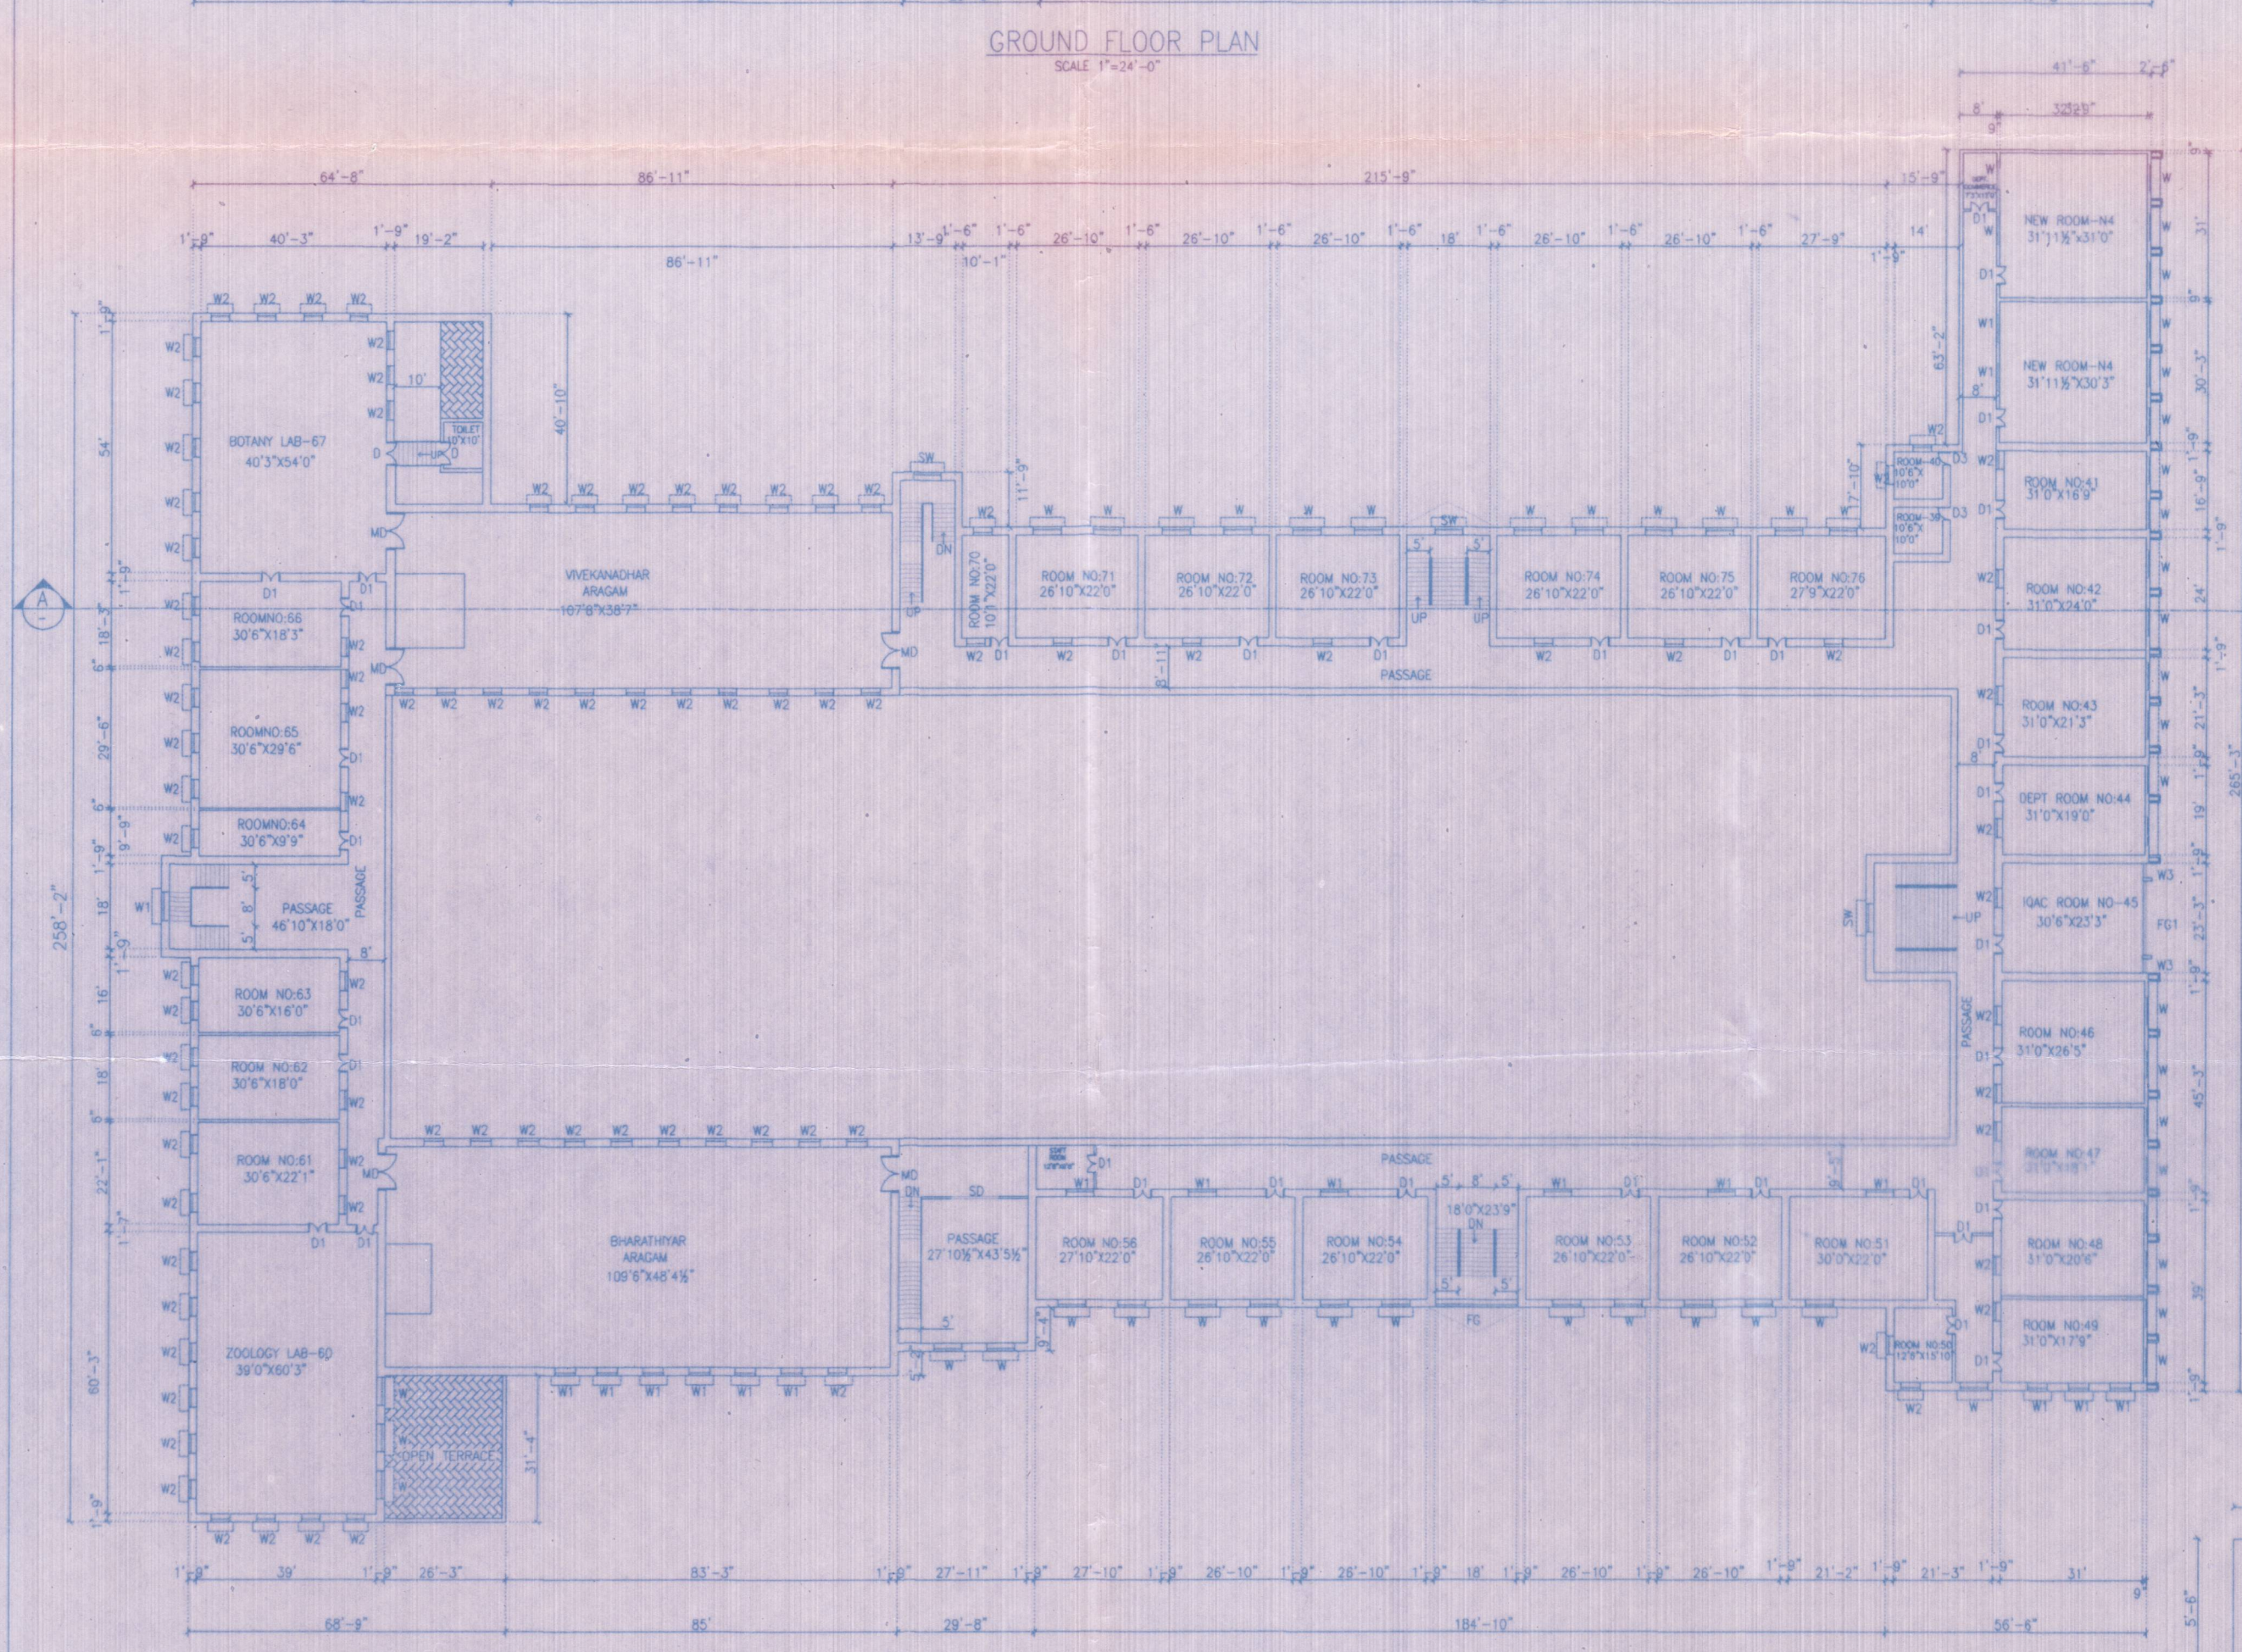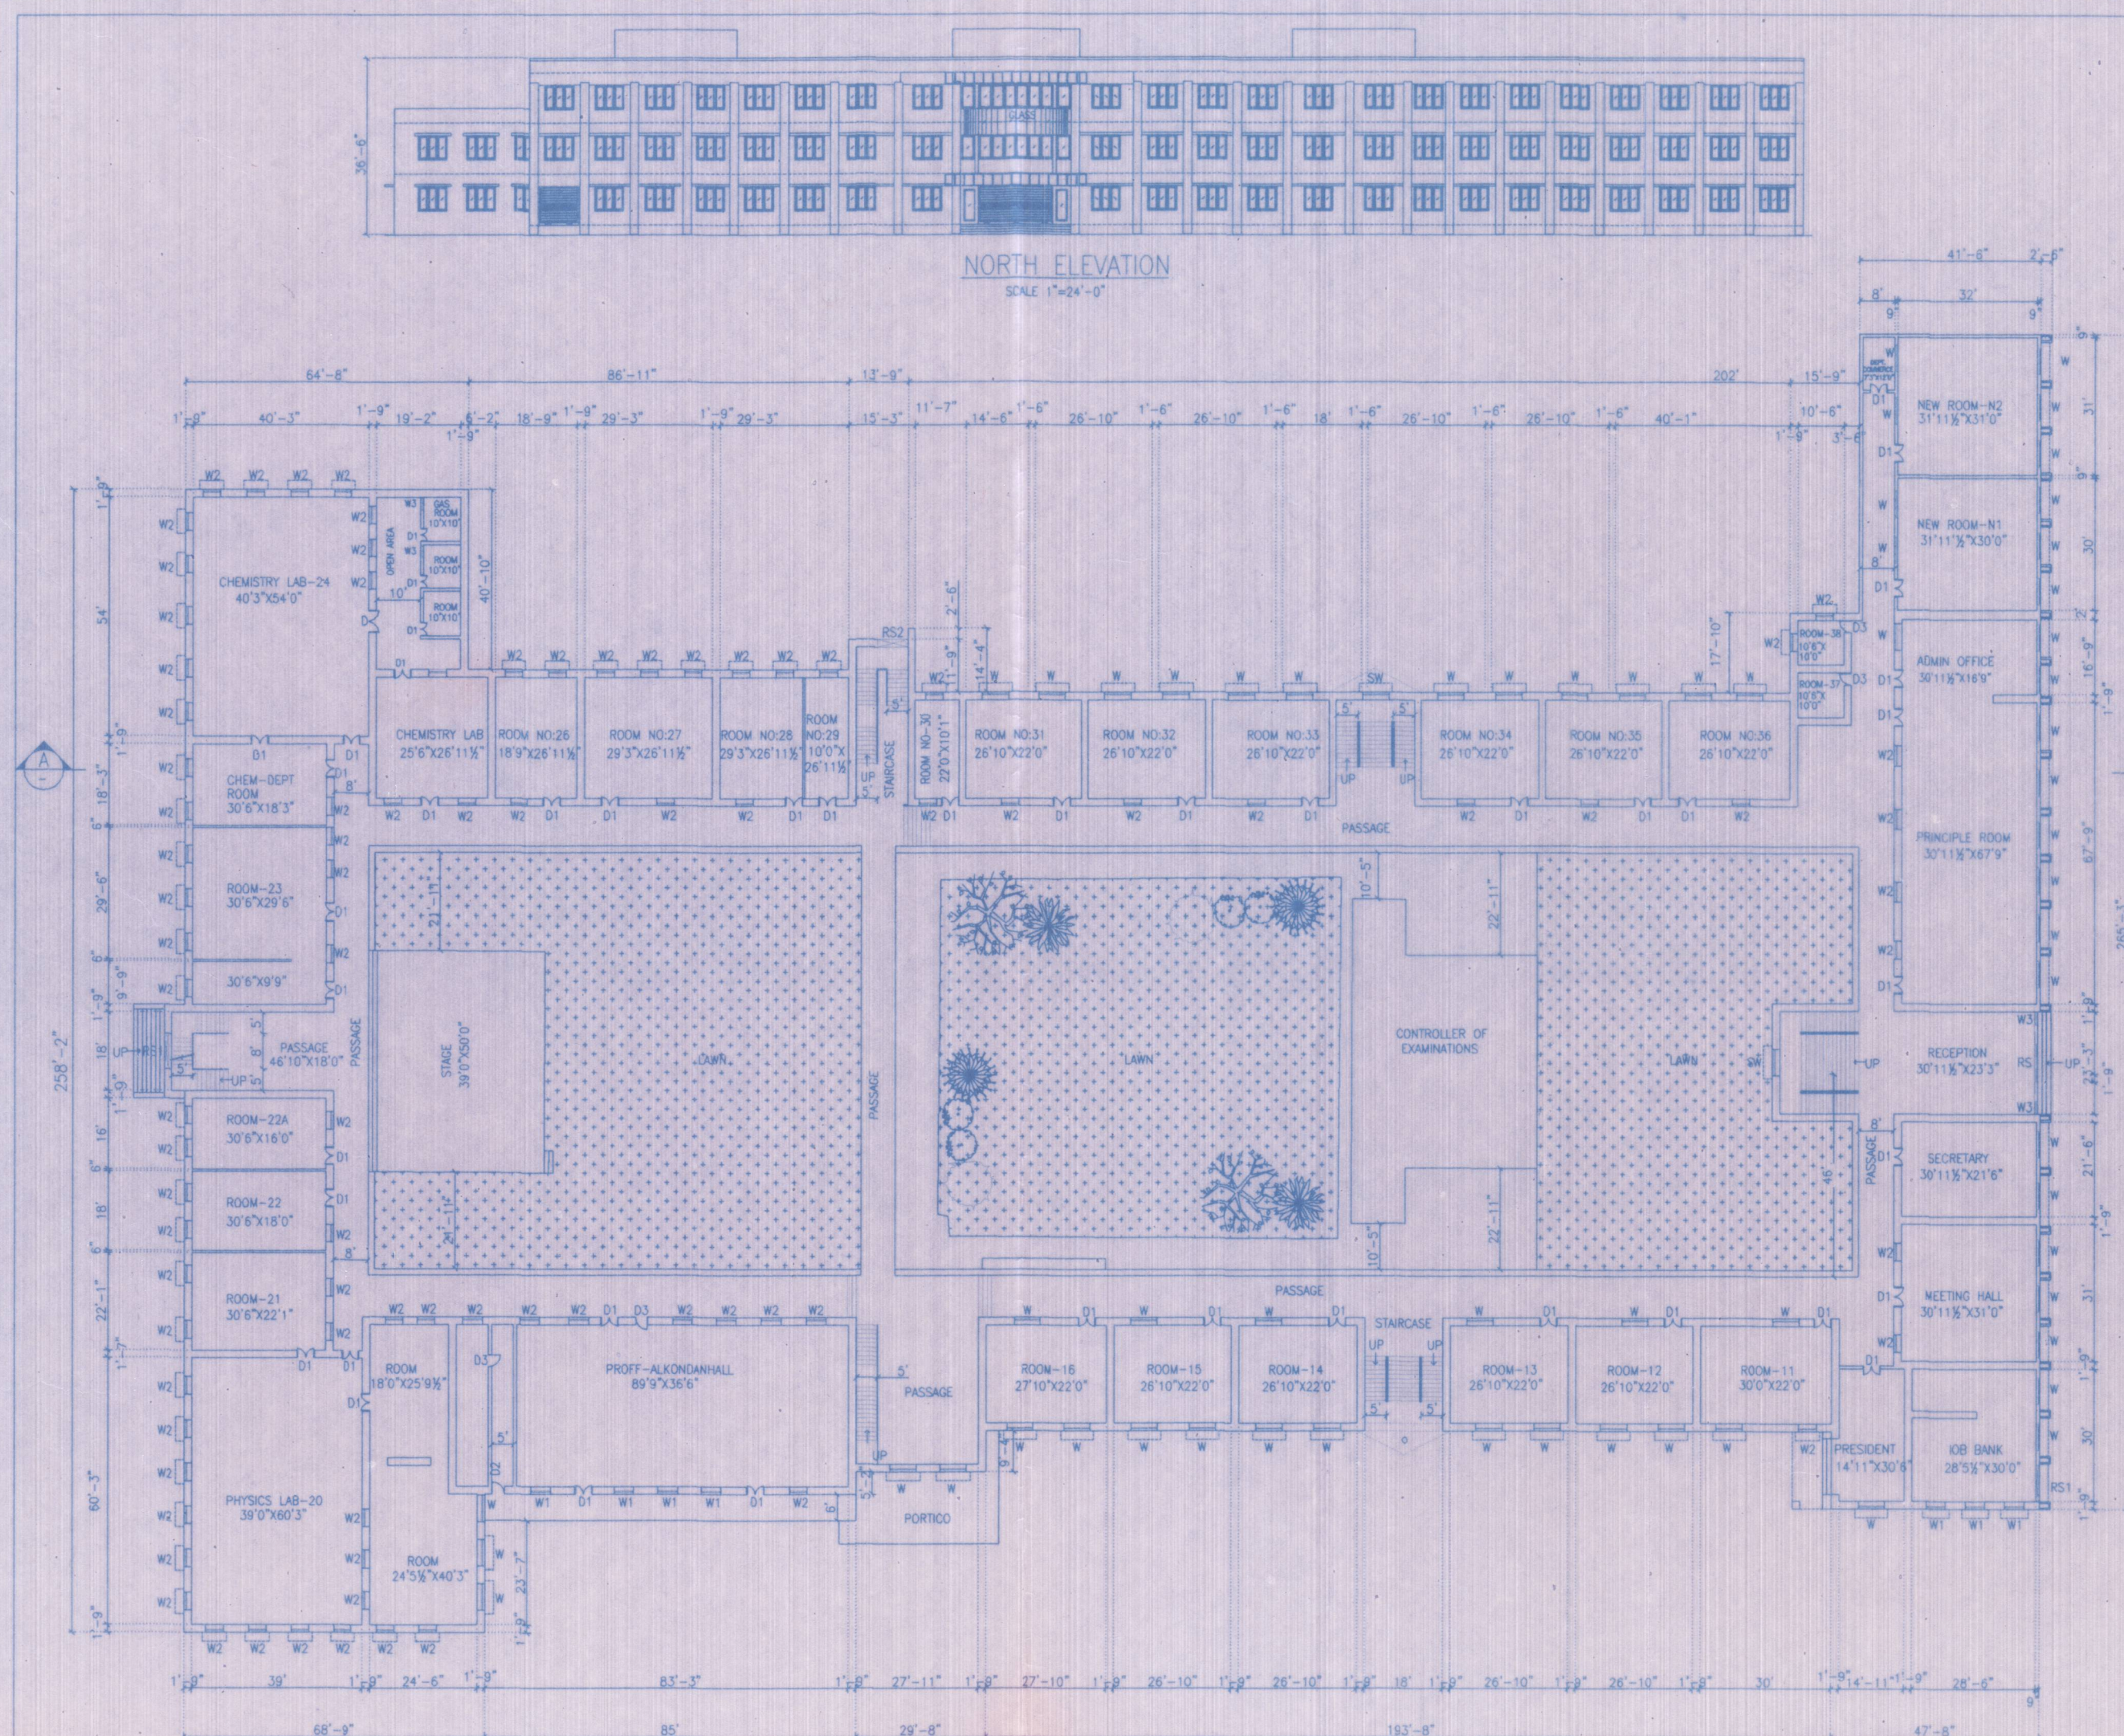

PLAN SHOWING THE EXISTING CONSTRUCTION OF
RCC ROOF, GROUND, FIRST FLOOR AND SECOND FLOOR
MAIN BUILDING (U.G.C BLOCK) IN TOWN SURVEY NO:
74.75.1924.1937.1939 & 1940 AT NCM
COLLEGE, PALAKAD MAIN ROAD, POLLACHI MUNICIPAL TOWN
AND TALUK, COIMBATORE DISTRICT.

NAME OF THE OWNER:
NGM COLLEGE, POLLACHI.

APPROVAL DRAWING

AREA STATEMENT	SQFT	SQMT
AREA OF THE TOTAL SITE (COUS ACRES)	103869	9557.52
AREA OF THE EXISTING GROUND FLOOR	53473.50	4967.90
AREA OF THE EXISTING FIRST FLOOR	52963.50	4920.50
AREA OF THE SECOND FLOOR	28819.90	268.00
AREA OF THE TERRACE FLOOR	2001.30	2322.60

SCHEDULE OF JOINERY		FT	MT
M0	MAIN DOOR	0'0"x8'0"	1.52x2.44
D	DOOR	0'0"x7'11" OR 7'0"	1.52x2.41 OR 2.14
D1	DOOR	4'0"x7'11" OR 7'0"	1.22x2.41 OR 2.14
D2	DOOR	3'0"x7'11" OR 7'0"	0.91x2.41 OR 2.14
D3	DOOR	2'0"x7'11" OR 7'0"	0.61x2.41 OR 2.14
S0	SLIDING DOOR	10'0"x7'0"	3.05x2.14
W	WINDOW	0'0"x5'0"	1.82x1.52
W1	WINDOW	4'0"x5'0"	1.22x1.52
W2	WINDOW	4'0"x5'0"	1.22x1.52
W3	WINDOW	3'0"x5'0"	0.91x1.52
FG	FIXED GLASS	18'0"x10'0"	5.08x3.04
FG1	FIXED GLASS	15'0"x10'0"	4.88x3.04
V1	VENTILATOR	0'0"x2'0"	1.83x0.61
V2	VENTILATOR	0'0"x2'0"	2.44x0.61
RS	ROLLING SHUTTER	17'0"x2'0"	5.39x0.61
RS1	ROLLING SHUTTER	0'0"x2'0"	2.44x0.61
RS2	ROLLING SHUTTER	7'0"x2'0"	2.13x0.61
O	OPEN	18'0"x10'0"	5.08x3.04

FE - FIRE DETECTING AND EXTINGUISHING SYSTEM PROVIDED
EA - EMERGENCY ALARM PROVIDED
SAND BUCKETS PROVIDED

COLOUR INDEX

EXISTING ROAD

SITE BOUNDARY

PROPOSED BUILDING

FIRE HYDRANT

APPLICANT

Er. P. ARUN PRASAD, B.Tech., MISTE.,
ARUN ASSOCIATES
Consulting Civil Engineer & L.B.S.,
1035, Ayyappa Kall Street, Venkateswara Colony,
Pollachi - 642 001. Cell: 98653 39919




LBS/ENGINEER




SCHEDULE OF JOINERIES:-

AREA DETAILS:-


LEGEND:-

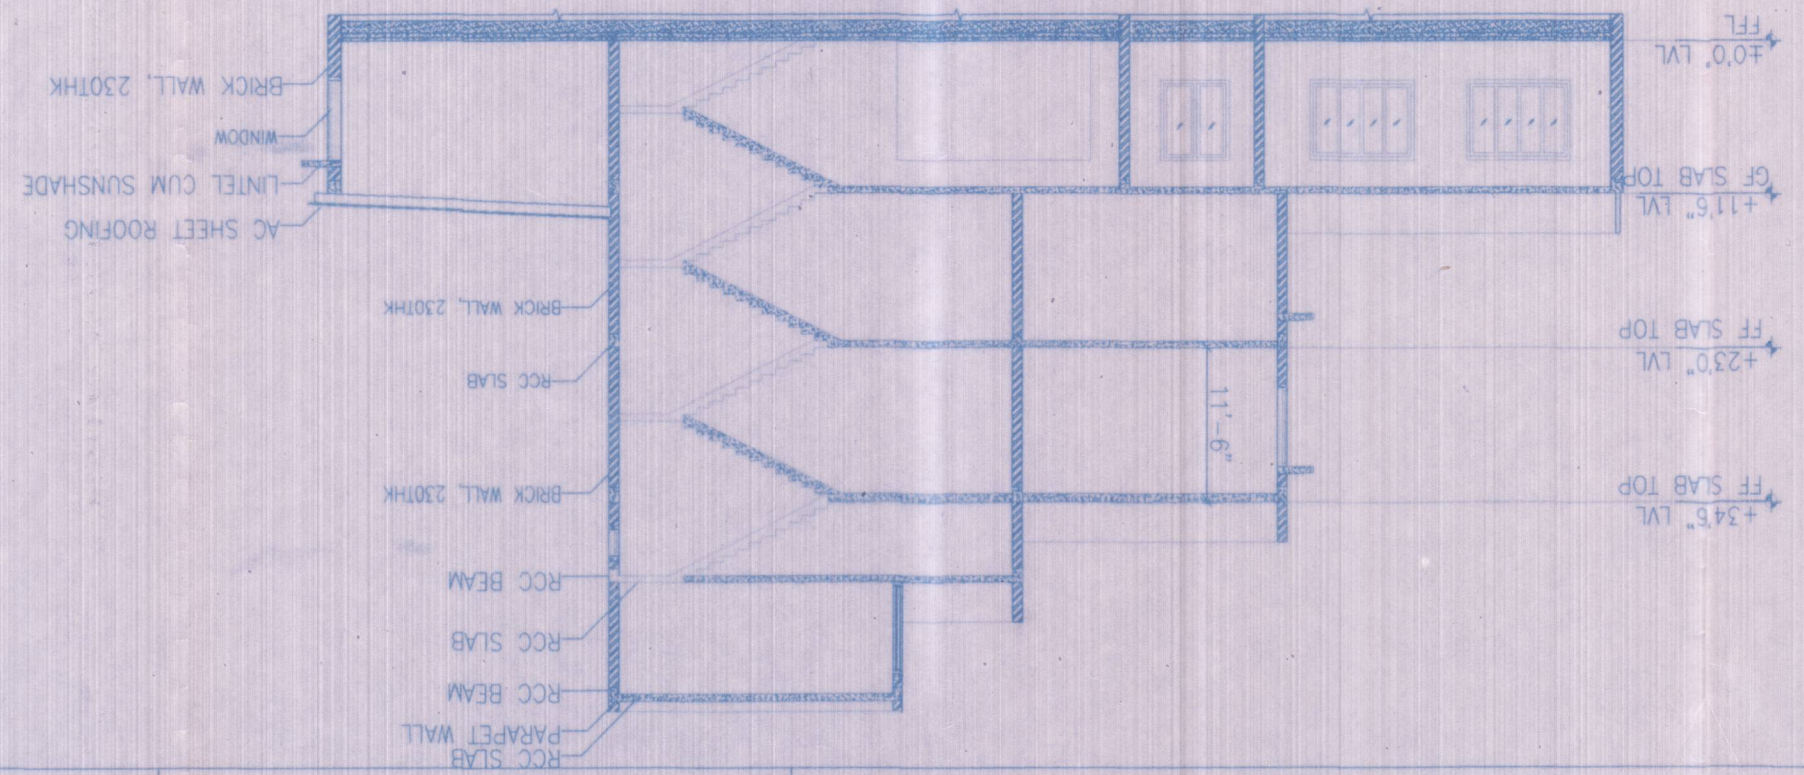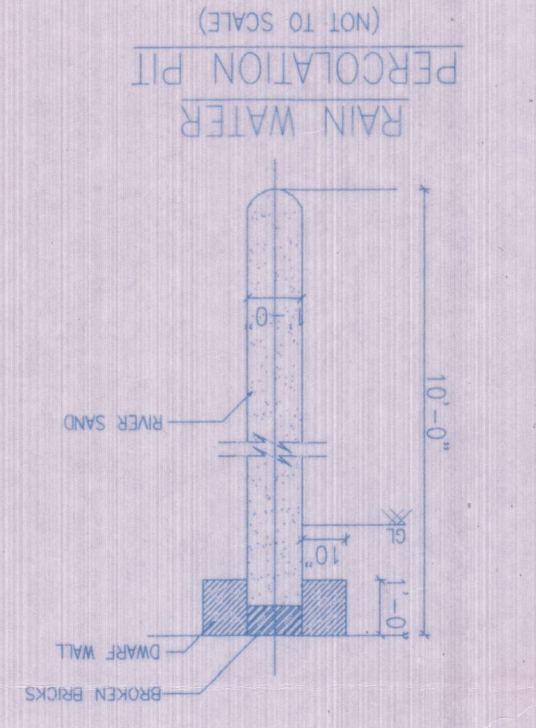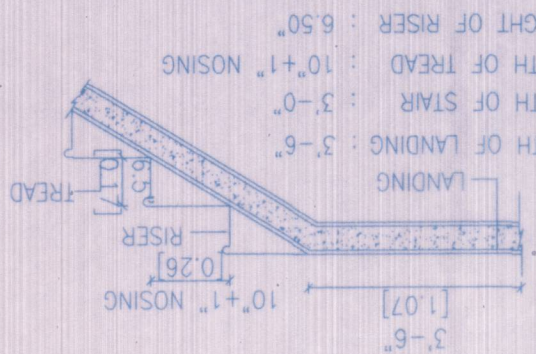


Er. P. ARUN PRASAD, B.Tech., MISTRA,
ARUN ASSOCIATES
Consulting Civil Engineer & L.B.S.,
10/33, Ayyappa Kovil Street, Venkateswara Colony,
Polathur - 642 001, Cell 98662323919

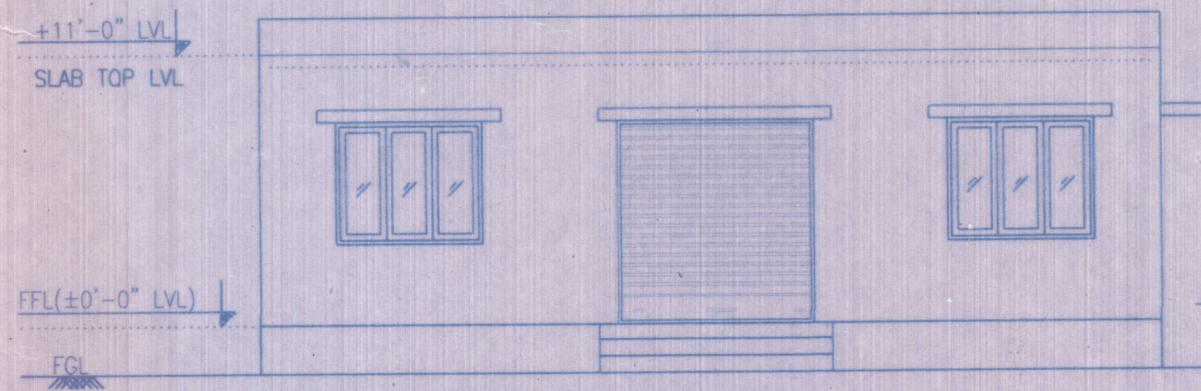

ELEVATION

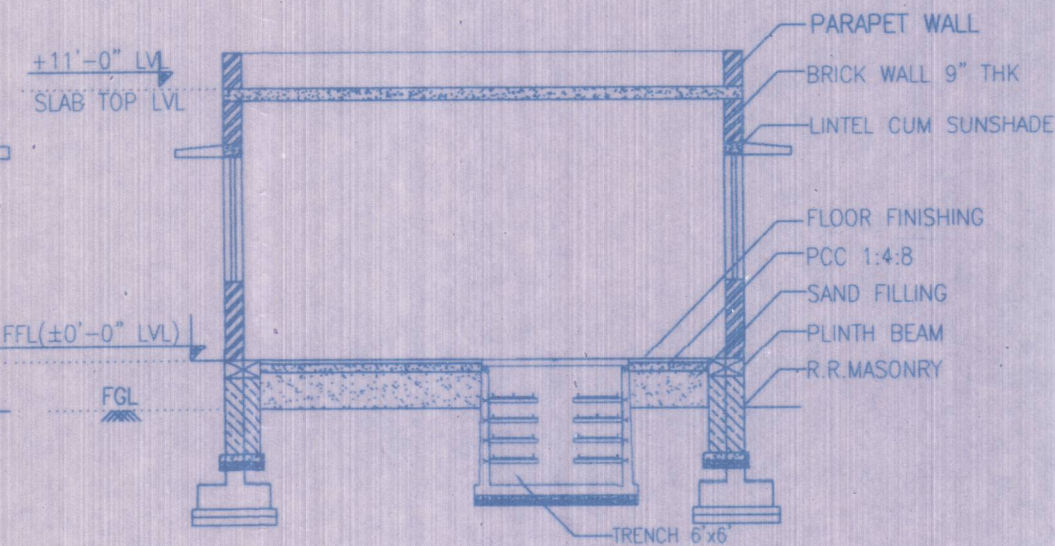

SECTION A-A

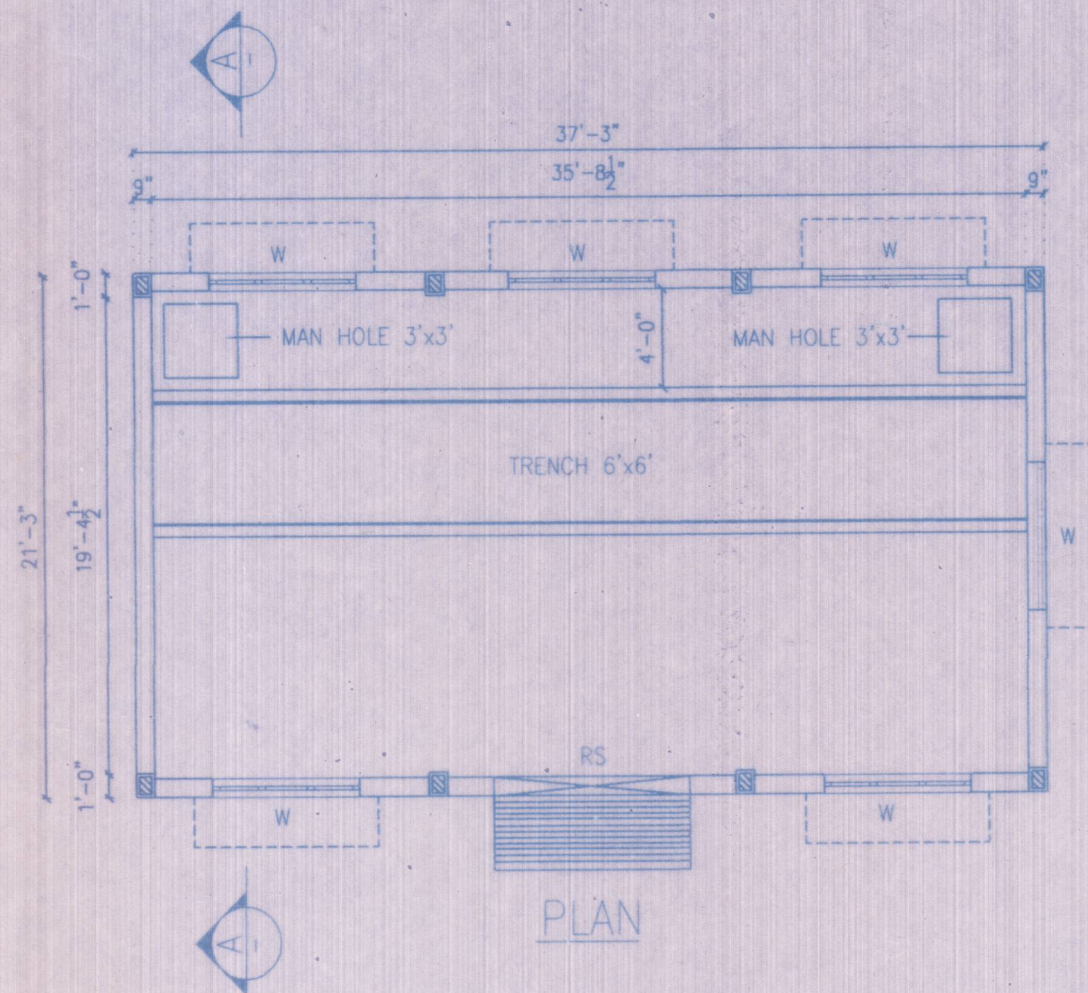

PLAN

PLAN SHOWING THE EXISTING CONSTRUCTION OF RCC ROOF POWER ROOM BUILDING IN T.S.NO: 74,75,1924,1937, 1939 & 1940 AT NGM COLLEGE,PALAKAD MAIN ROAD POLLACHI MUNICIPAL TOWN & TALUK, COIMBATORE DISTRICT.

NAME OF THE OWNER:

NGM COLLEGE, POLLACHI.

APPROVAL DRAWING

JOINERY DETAILS:

NO	TYPE	DESCRIPTION	SIZE IN 'SQFT'	SIZE IN 'SQMT'
01	RS	ROLLING SHUTTER	8'0"x8'0"	2.43X2.43
02	W	WINDOW	6'0"x5'0"	1.82X1.52

AREA DETAILS:	SQFT	SQMT
AREA OF THE TOTAL SITE (23.85 Acres)	1038906	96518.60
AREA OF THE EXISTING GROUND FLOOR	791.56	73.538

FE :- FIRE DETECTING AND EXTINGUISHING SYSTEM PROVIDED.
EA :- EMERGENCY ALARM PROVIDED.
SAND BUCKETS PROVIDED.

APPLICANT

Er. P. ARUN PRASAD, B.Tech., MISTE.,
ARUN ASSOCIATES
Consulting Civil Engineer & L.B.S.,
10/33, Ayyappan Kovil Street, Venkatesa Colony,
Pollachi - 642 001. Cell 98653 39919
LBS/ ENGINEER

PLAN SHOWING THE EXISTING CONSTRUCTION OF GROUND FLOOR RCC ROOF TOILET BUILDING IN T.S.NO: 74,75,1924,1937, 1939 & 1940 AT NGM COLLEGE, PALAKAD MAIN ROAD,POLLACHI MUNICIPAL TOWN & TALUK, COIMBATORE DISTRICT.

JOINERY DETAILS:

SL.NO.	TYPE	DESCRIPTION	SIZE IN 'SQFT'	SIZE IN 'SQMTR'
01	D	DOOR	4'0"x7'0"	1.219X2.133
02	D1	DOOR	2'6"x7'0"	0.762X2.133
03	W	WINDOW	4'0"x4'0"	1.219X1.219
04	V	VENTILATOR	3'0"x2'0"	0.914X0.609
05	J	JOLLY WORK	8'0"x5'0"	2.438X1.524
06	J1	JOLLY WORK	4'0"x3'0"	1.219X0.914
07	O	OPEN	10'9"x4'0"	3.276X1.219

AREA DETAILS:

	SIZE IN 'SQFT'	SIZE IN 'SQMTR'
AREA OF THE TOATL SITE(23.85)	1038906.000	96517.52
AREA OF THE EXISTING TOILET ROOM	1804.000	167.59


COLOUR INDEX

EXISTING ROAD	-	
SITE BOUNDARY	-	
PROPOSED BUILDING	-	
FIRE HYDRANT	-	


APPLICANT

Er. P. ARUN PRASAD, B.Tech., MISTE.
ARUN ASSOCIATES
Consulting Civil Engineer & L.B.S.,
10/33, Ayyappan Kovil Street, Venkatesa Colony,
Pollachi - 642 001. Cell: 98663 39519


L.B.S / ENGINEER

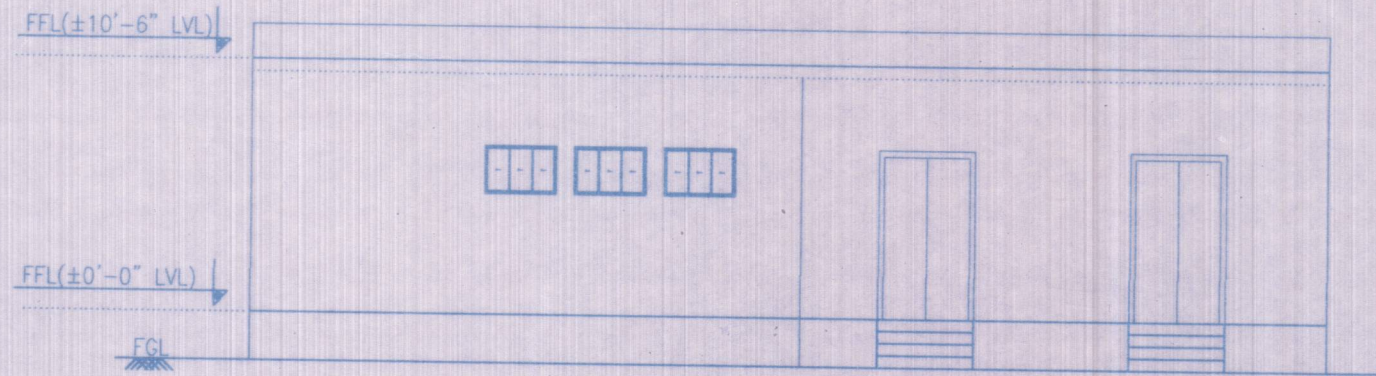



ELEVATION
SCALE 1"=8'-0"

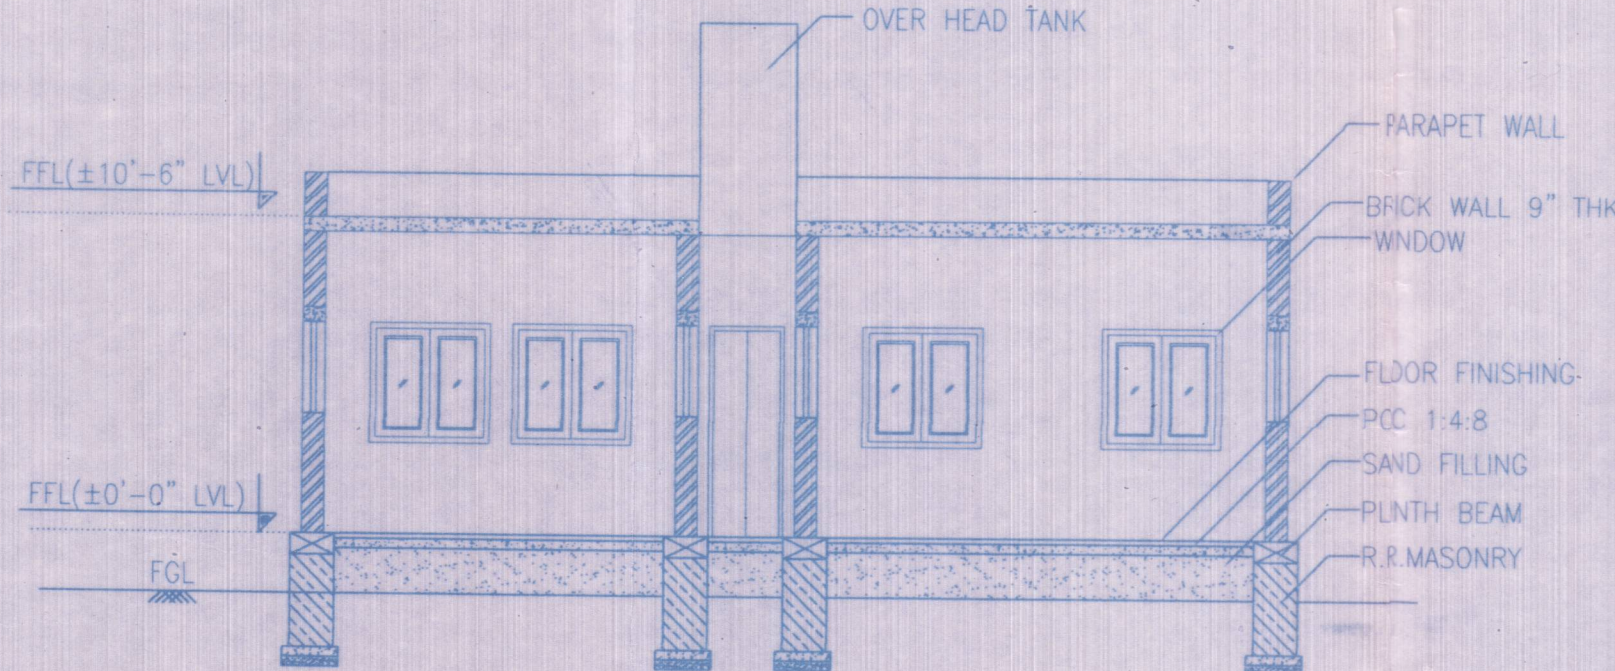


SECTION A
SCALE 1"=8'-0"

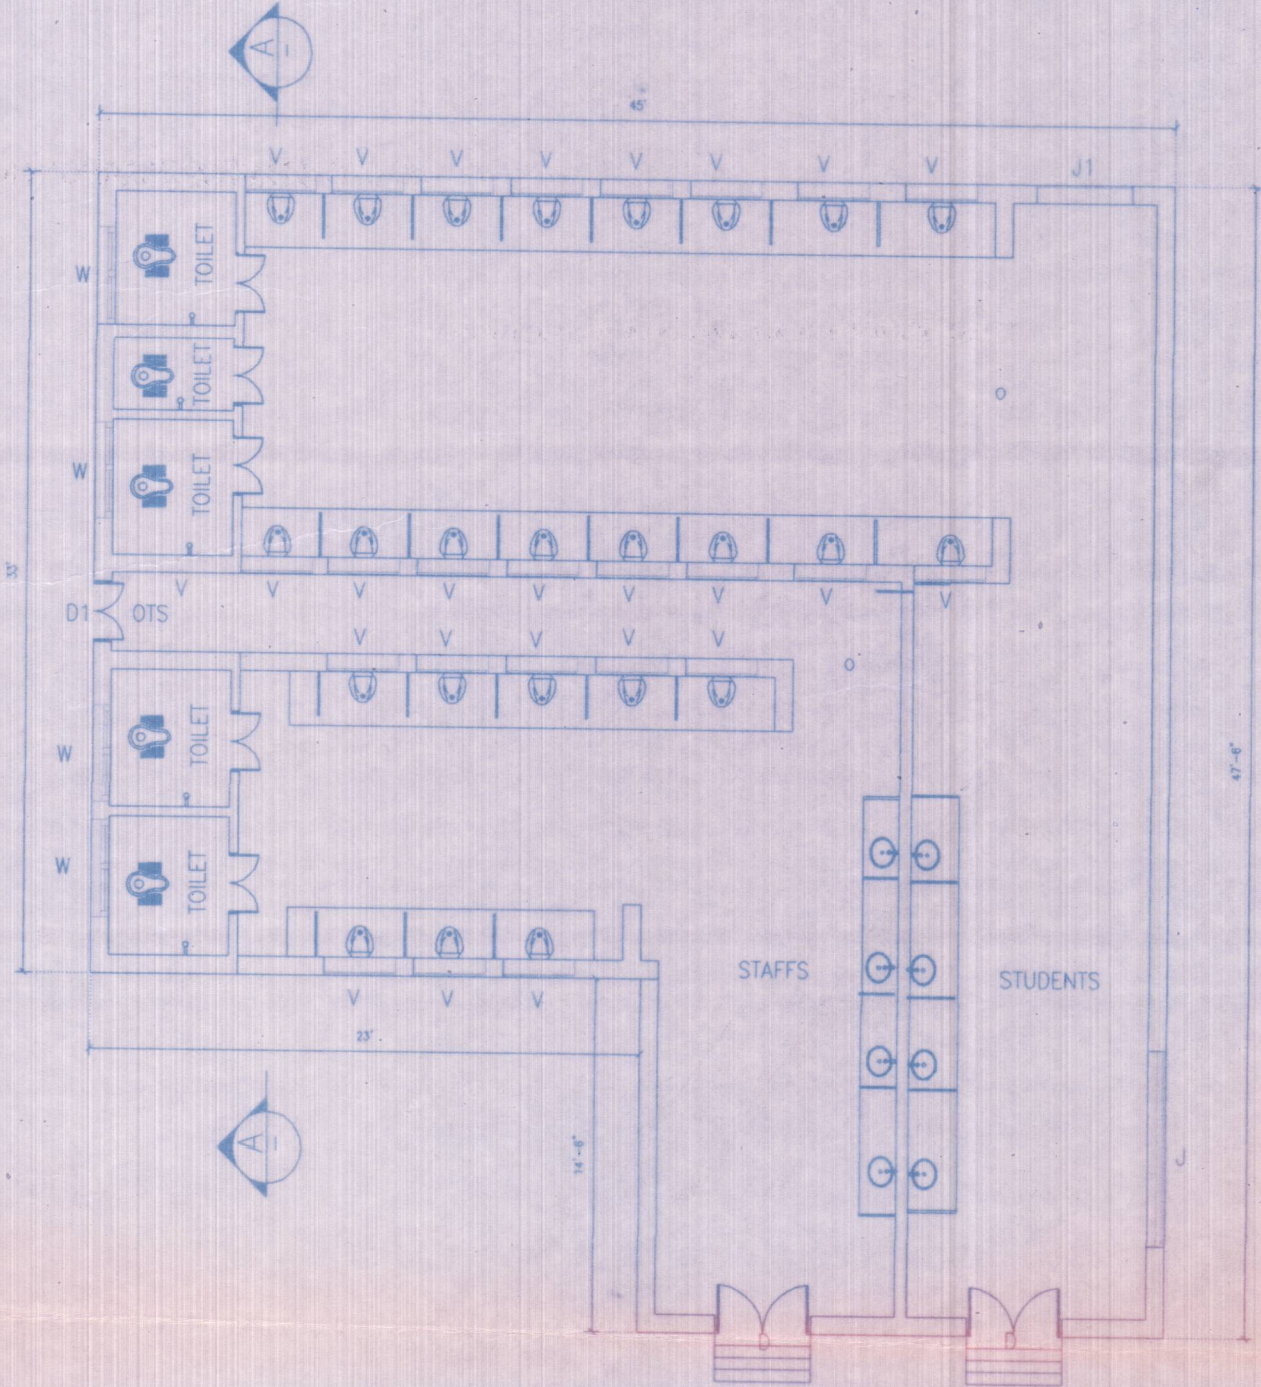


PLAN
SCALE 1"=8'-0"

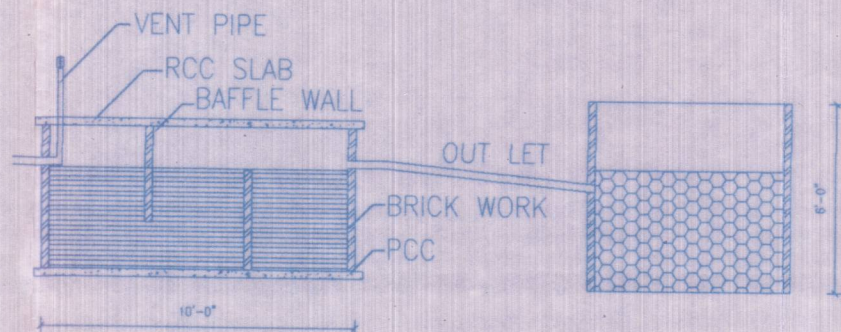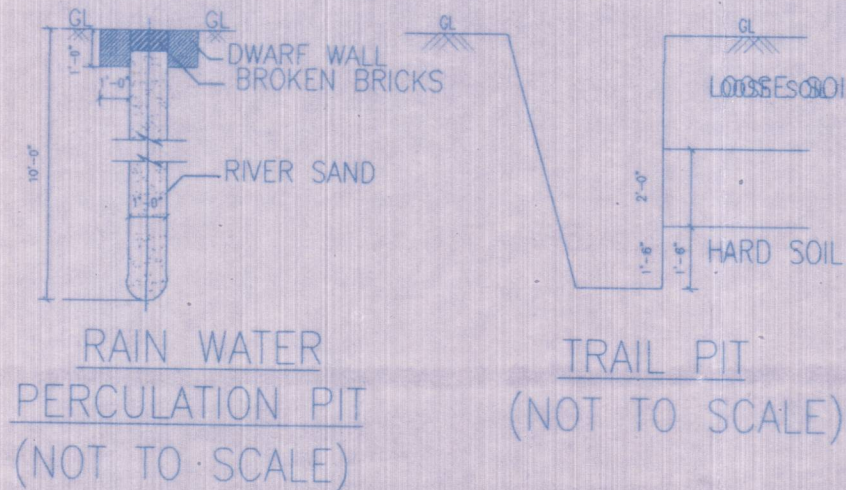

SECTION B
SCALE 1"=8'-0"

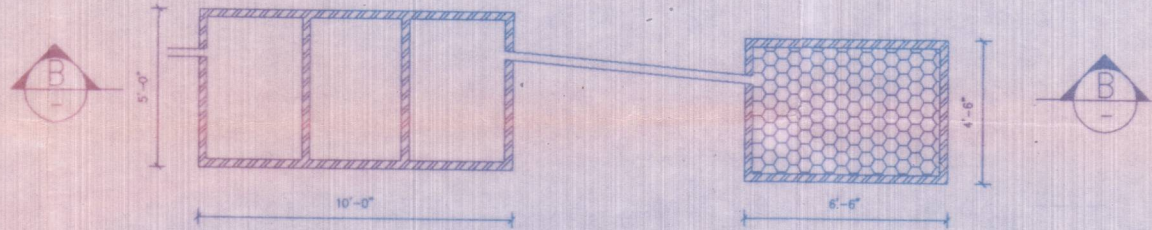

SEPTIC TANK WITH
DISPERSION TRENCH
SCALE 1"=8'-0"

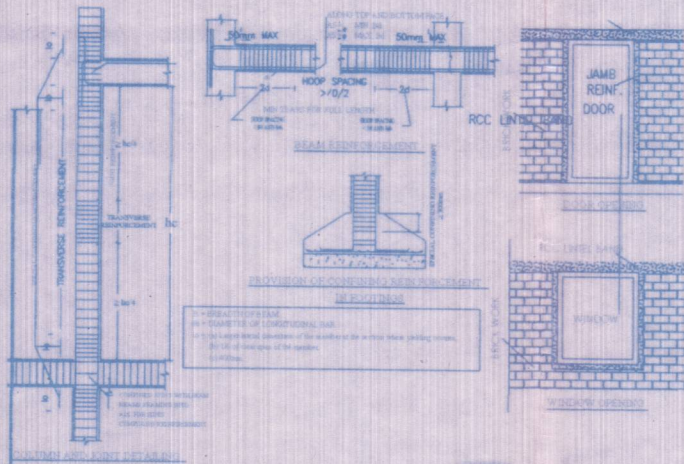

SEISMIC REINFORCEMENT DETAILS
(NOT TO SCALE)

PLAN SHOWING THE EXISTING
CONSTRUCTION OF GROUND FLOOR RCC
ROOF TOILET BUILDING IN T.S.NO: 74,75,
1924,1937,1939 & 1940 AT
NGM COLLEGE, PALAKAD MAIN ROAD,
POLLACHI MUNICIPAL TOWN & TALUK,
COIMBATORE DISTRICT.




JOINERY DETAILS:


SL.NO.	TYPE	DESCRIPTION	SIZE IN 'SQFT'	SIZE IN 'SQMTR'
01	D	DOOR	6'0"X7'6"	1.828X2.286
02	D1	DOOR	3'0"X7'6"	0.914X2.286
03	D2	DOOR	2'6"X7'6"	0.762X2.286
04	V	VENTILATOR	2'0"X2'0"	0.609X0.609
05	O	OPEN	5'0"X10'0"	1.524X3.048

AREA DETAILS:


	SIZE IN 'SQFT'	SIZE IN 'SQMTR'
AREA OF THE TOATL SITE(23.85)	1038906.000	96517.52
AREA OF THE EXISTING TOILET ROOM	1621.818	150.67

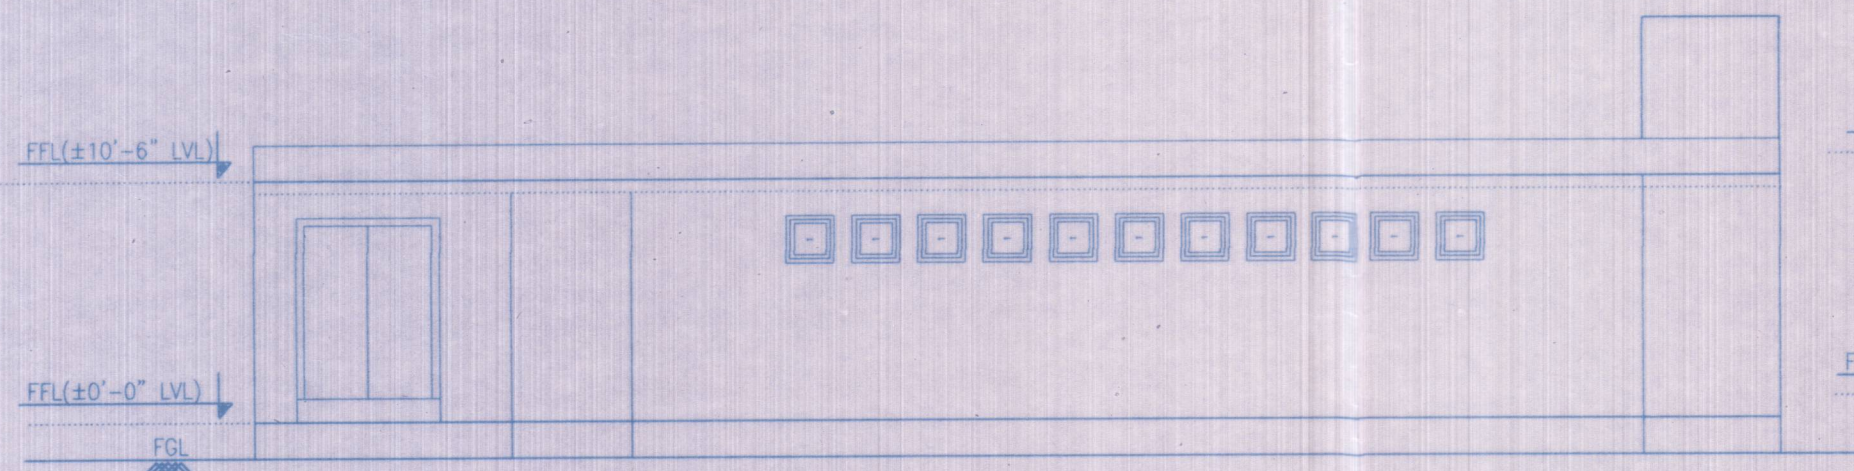


ELEVATION
SCALE 1"=8'0"

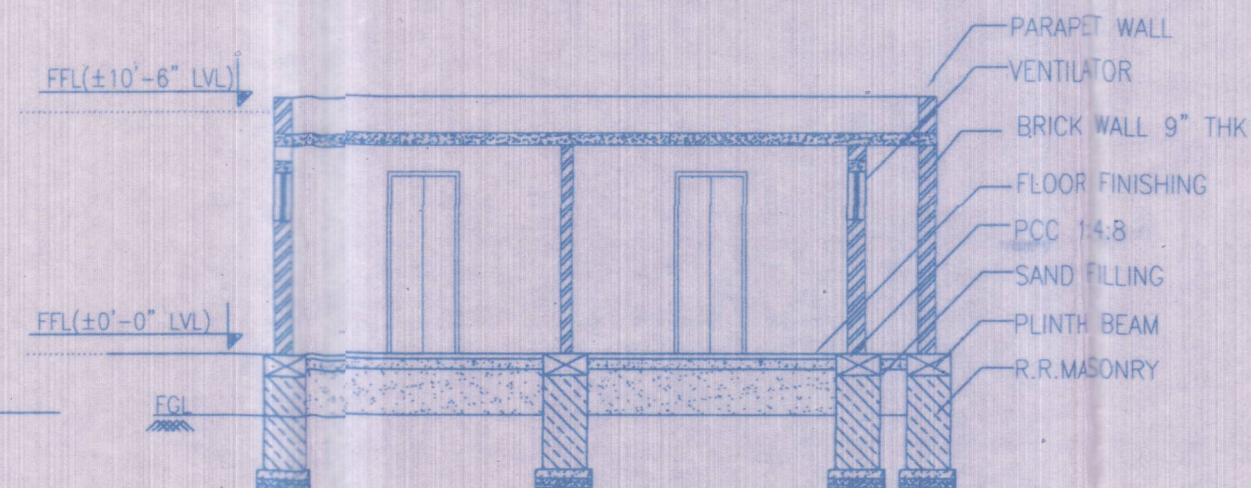

SECTION A
SCALE 1"=8'0"

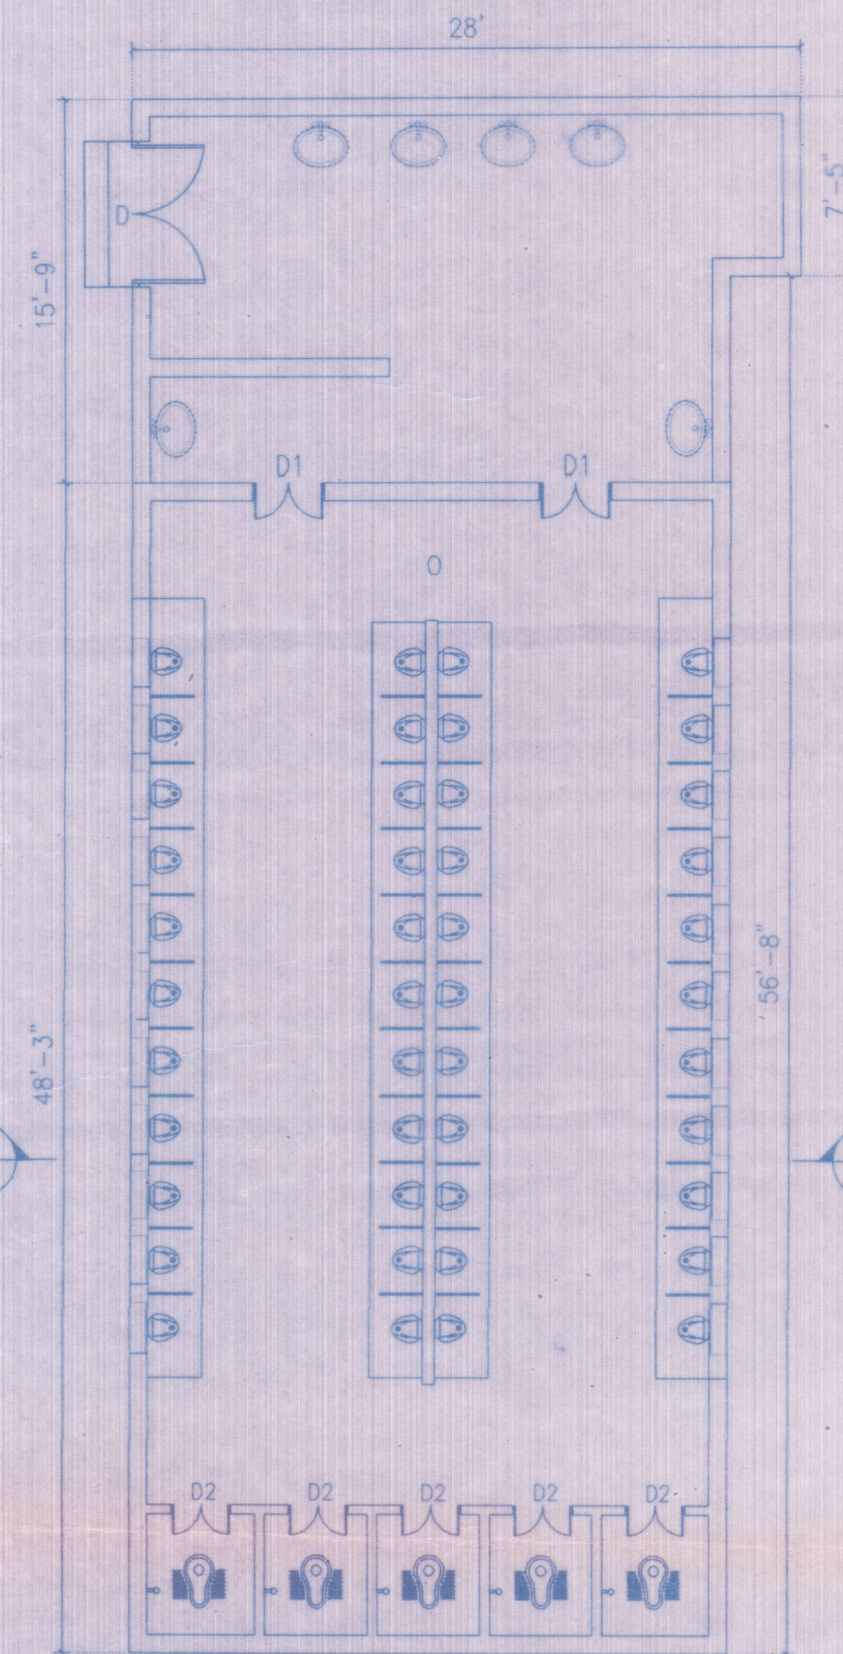


PLAN
SCALE 1"=8'0"

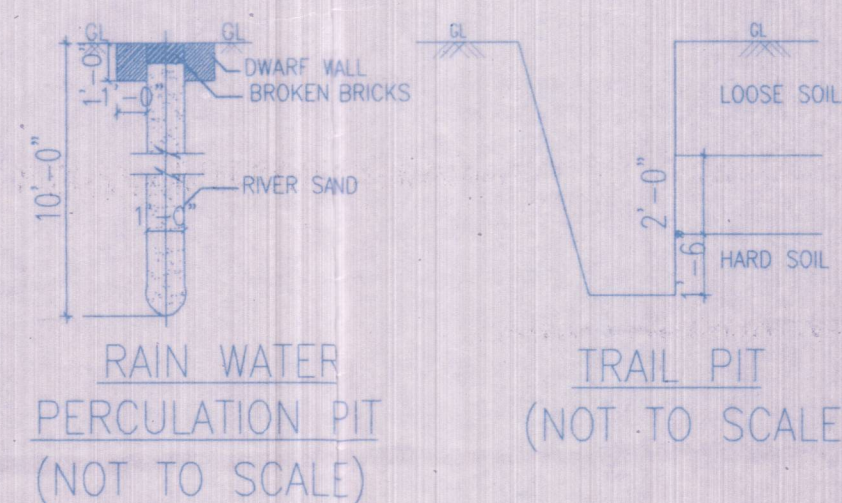


RAIN WATER
PERCOLATION PIT
(NOT TO SCALE)


TRAIL PIT
(NOT TO SCALE)

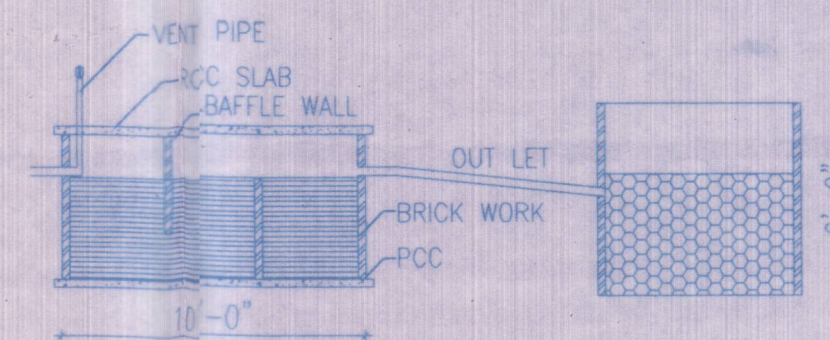

SECTION B
SCALE 1"=8'-0"

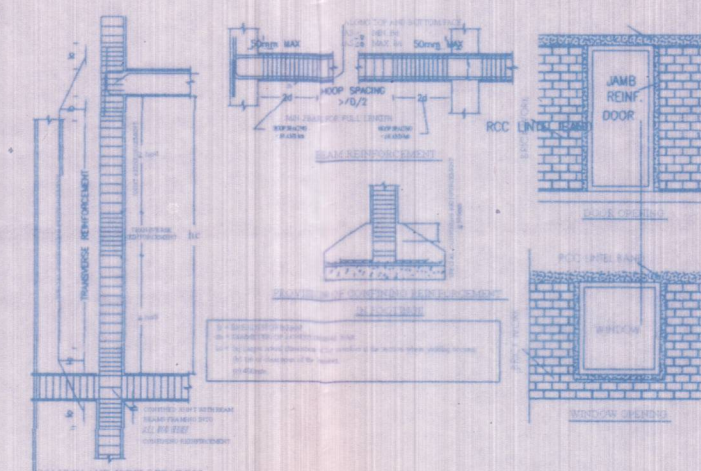

SEISMIC REINFORCEMENT DETAILS
(NOT TO SCALE)

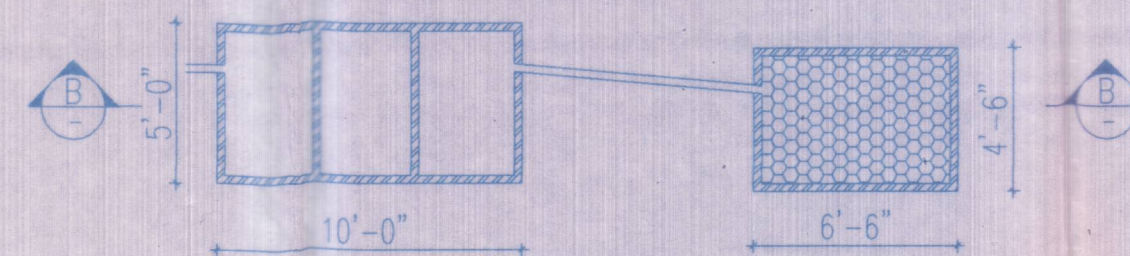

SEPTIC TANK WITH
DISPERSION TRENCH
SCALE 1"=8'-0"

APPLICANT

Er. P. ARUN PRASAD, B.Tech., MISTE,
ARUN ASSOCIATES
Consulting Civil Engineer & L.B.S.,
10/33, Ayyappa Kovil Street, Venkatesa Colony,
Pollachi - 642 001. Cell: 98653 39919

L.B.S. / ENGINEER

PLAN SHOWING THE EXISTING CONSTRUCTION OF GROUND FLOOR RCC ROOF TOILET WITH OVER HEAD TANK BUILDING IN T.S.NO: 74,75, 1924,1937,1939 .& 1940 AT NGM COLLEGE, PALAKAD MAIN ROAD, POLLACHI MUNICIPAL TOWN & TALUK,COIMBATORE DISTRICT.

NAME OF THE OWNER:
NGM COLLEGE, POLLACHI.



APPROVAL DRAWING

JOINERY DETAILS:

SL.NO.	TYPE	DESCRIPTION	SIZE IN 'SQFT'	SIZE IN 'SQMTR'
01	D	DOOR	4'0"X7'0"	1.219X2.133
02	D1	DOOR	2'0"X7'0"	0.609X2.133
03	O	OPEN	6'0"X4'0"	1.828X1.219
04	V	VENTILATOR	2'0"X3'0"	0.609X0.9144
05	V1	VENTILATOR	3'0"X3'0"	0.9144X0.9144
06	J	JOLLY WORK	8'0"X5'0"	2.438X1.524



AREA DETAILS:

DESCRIPTION	SIZE IN 'SQFT'	SIZE IN 'SQMTR'
AREA OF THE TOATL SITE(23.85)	1038906.00	96517.52
AREA OF THE EXISTING TOILET ROOM	3257.938	302.67


APPLICANT

Er. P. ARUN PRASAD, B.Tech., MISTE
ARUN ASSOCIATES
Consulting Civil Engineer & L.B.S.,
10/33, Ayyappa Kovil Street, Venkatesa Colony,
Pollachi - 642 001. Call 98553 38919


L.B.S / ENGINEER

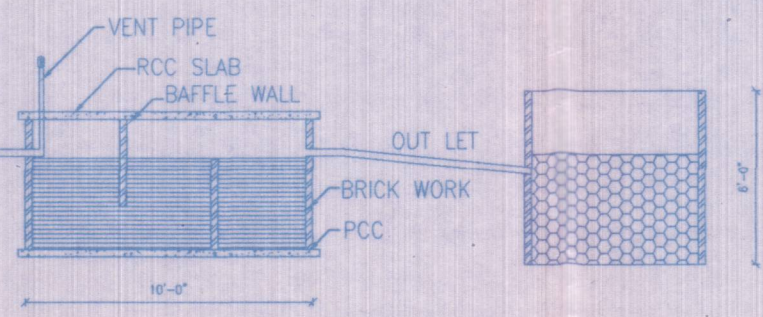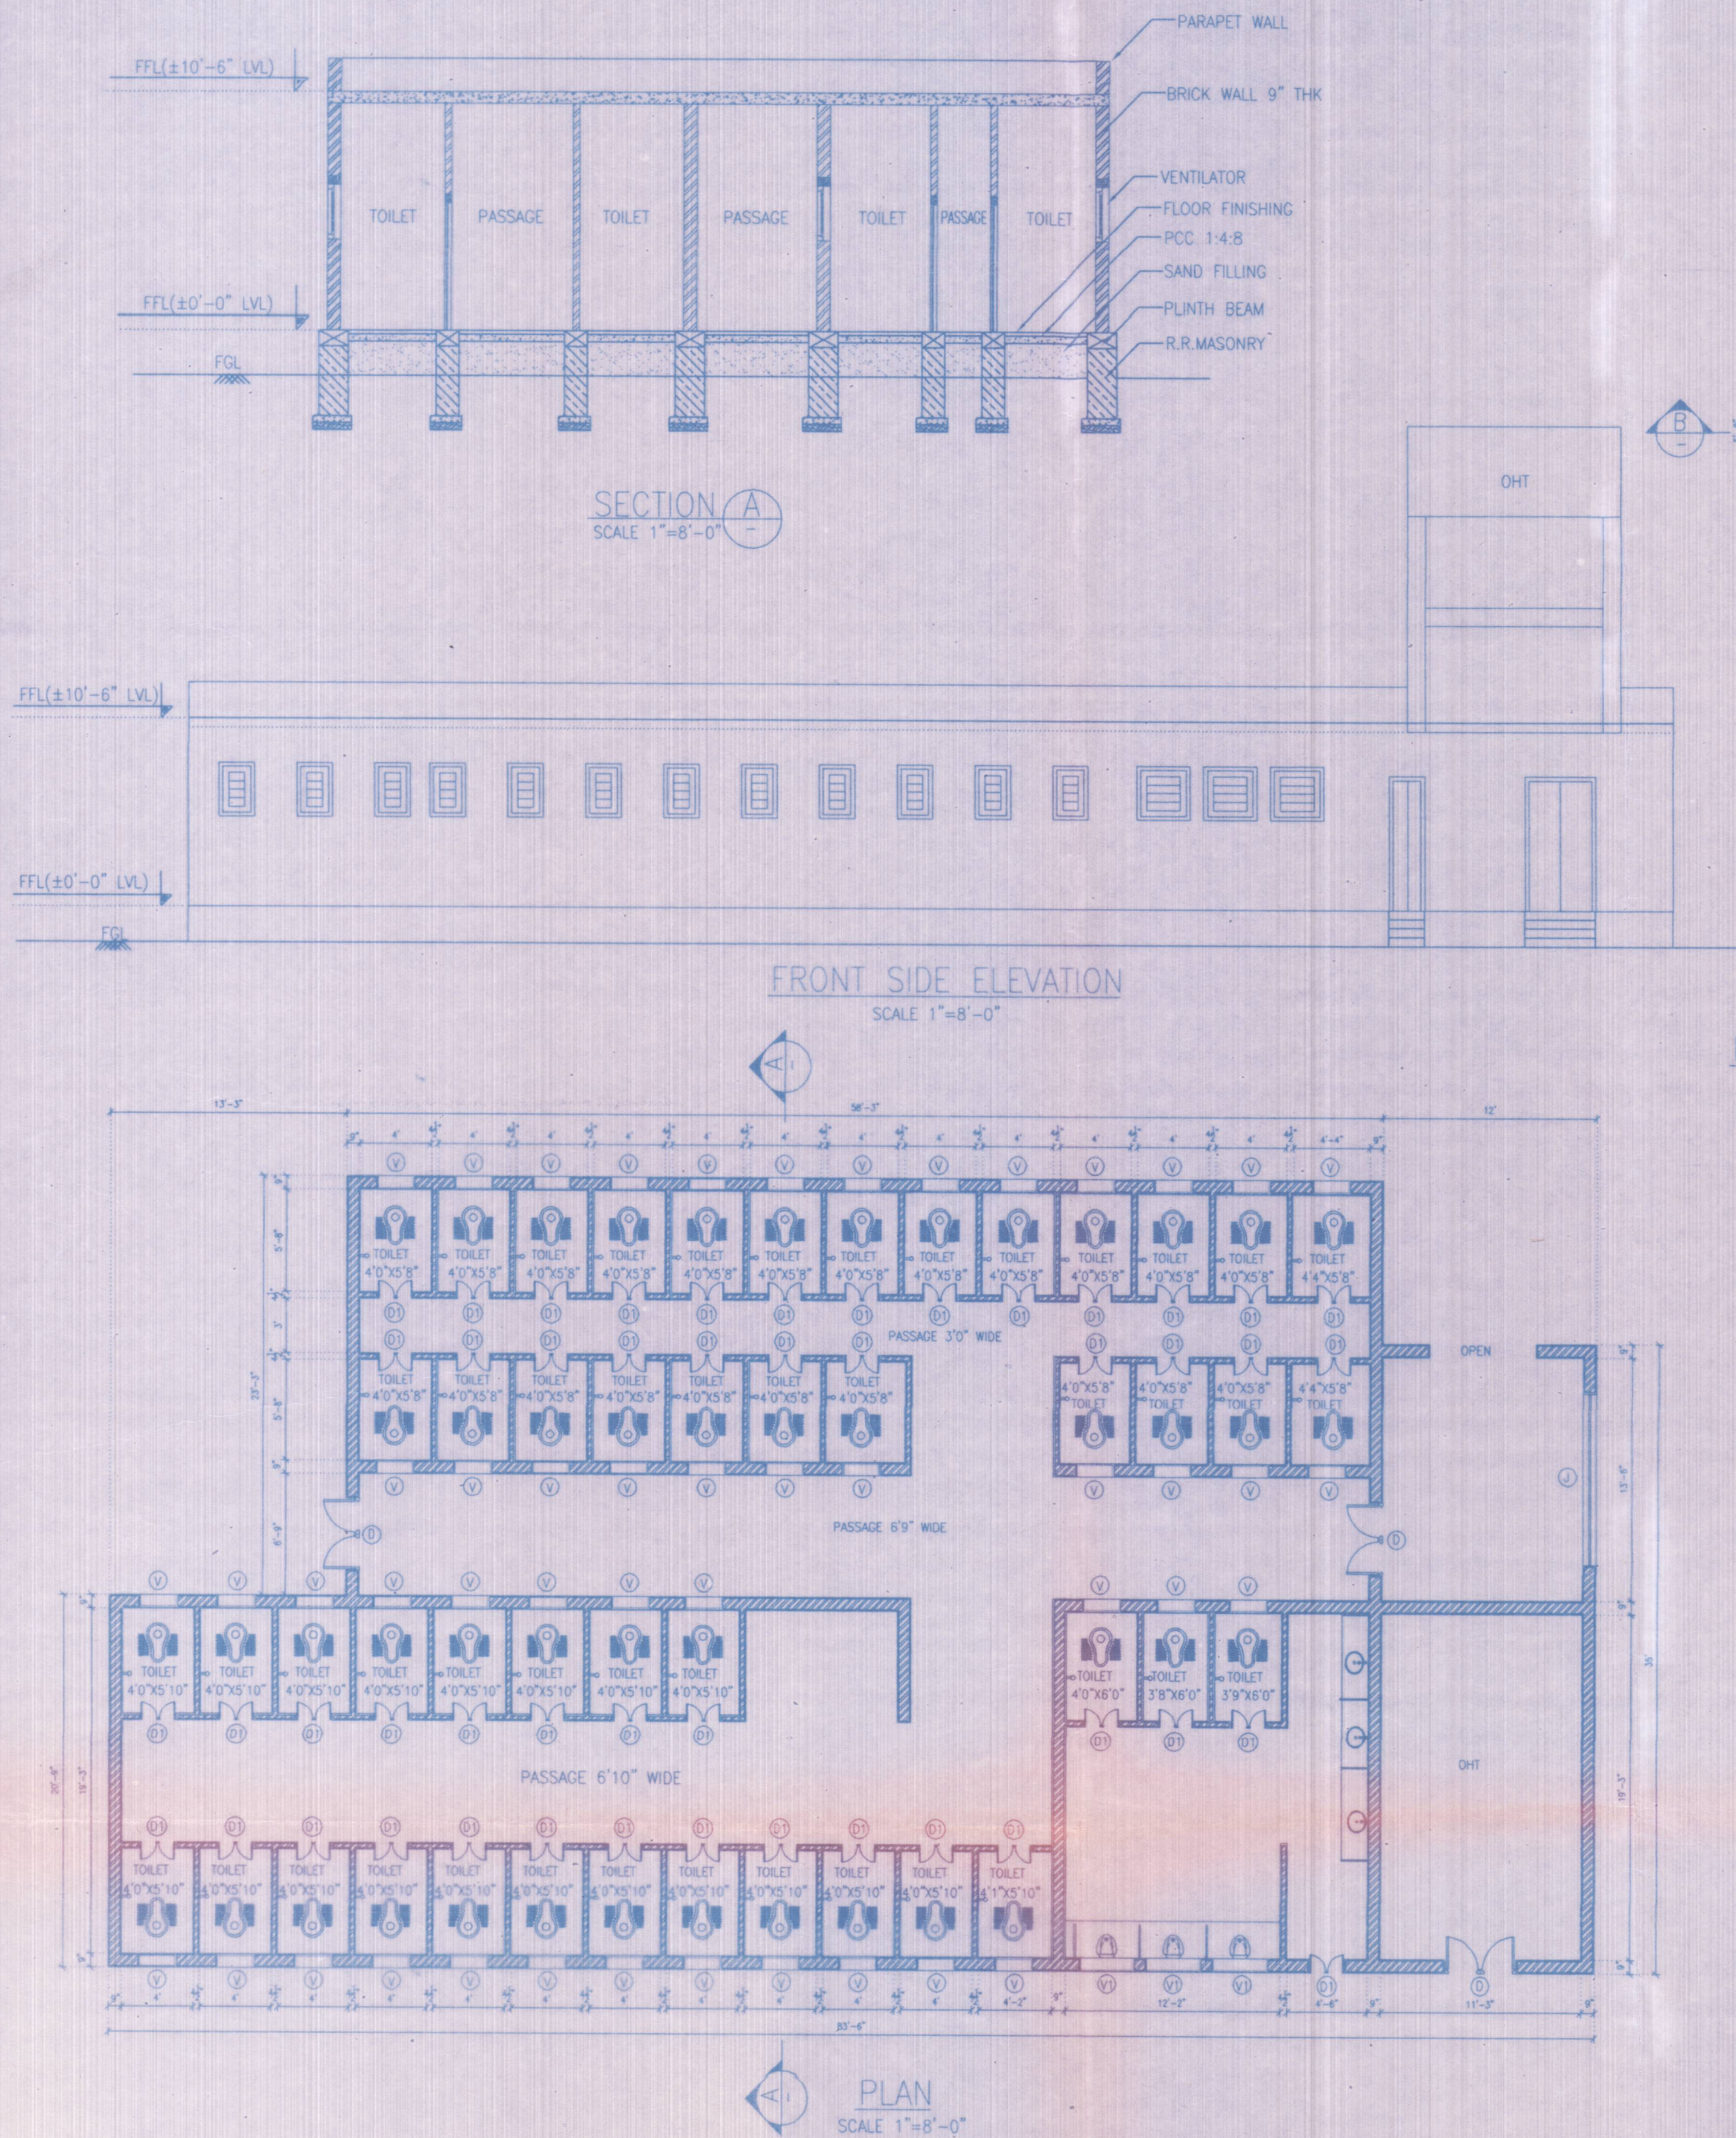

SECTION A
SCALE 1"=8'-0"

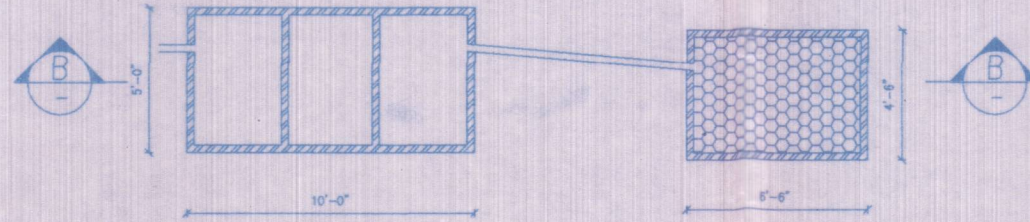


SEPTIC TANK WITH
DISPERSION TRENCH
SCALE 1"=8'-0"







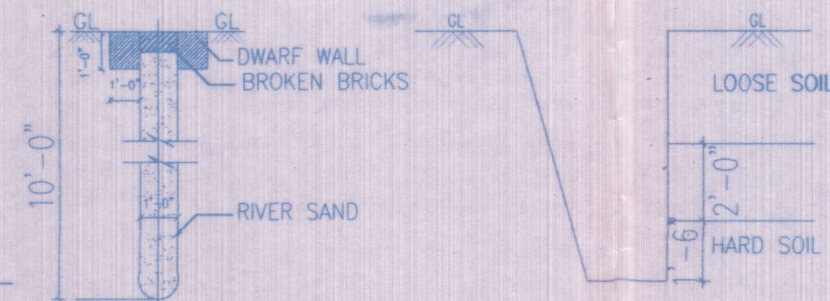


RAIN WATER
PERCOLATION PIT
(NOT TO SCALE)

TRAIL PIT
(NOT TO SCALE)

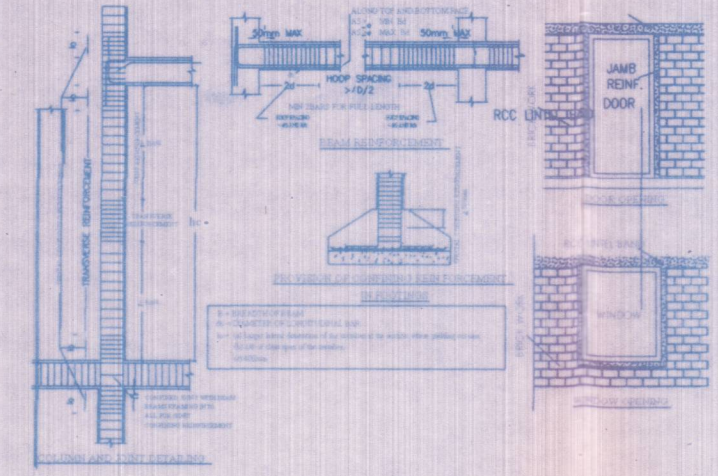

SEISMIC REINFORCEMENT DETAILS
(NOT TO SCALE)

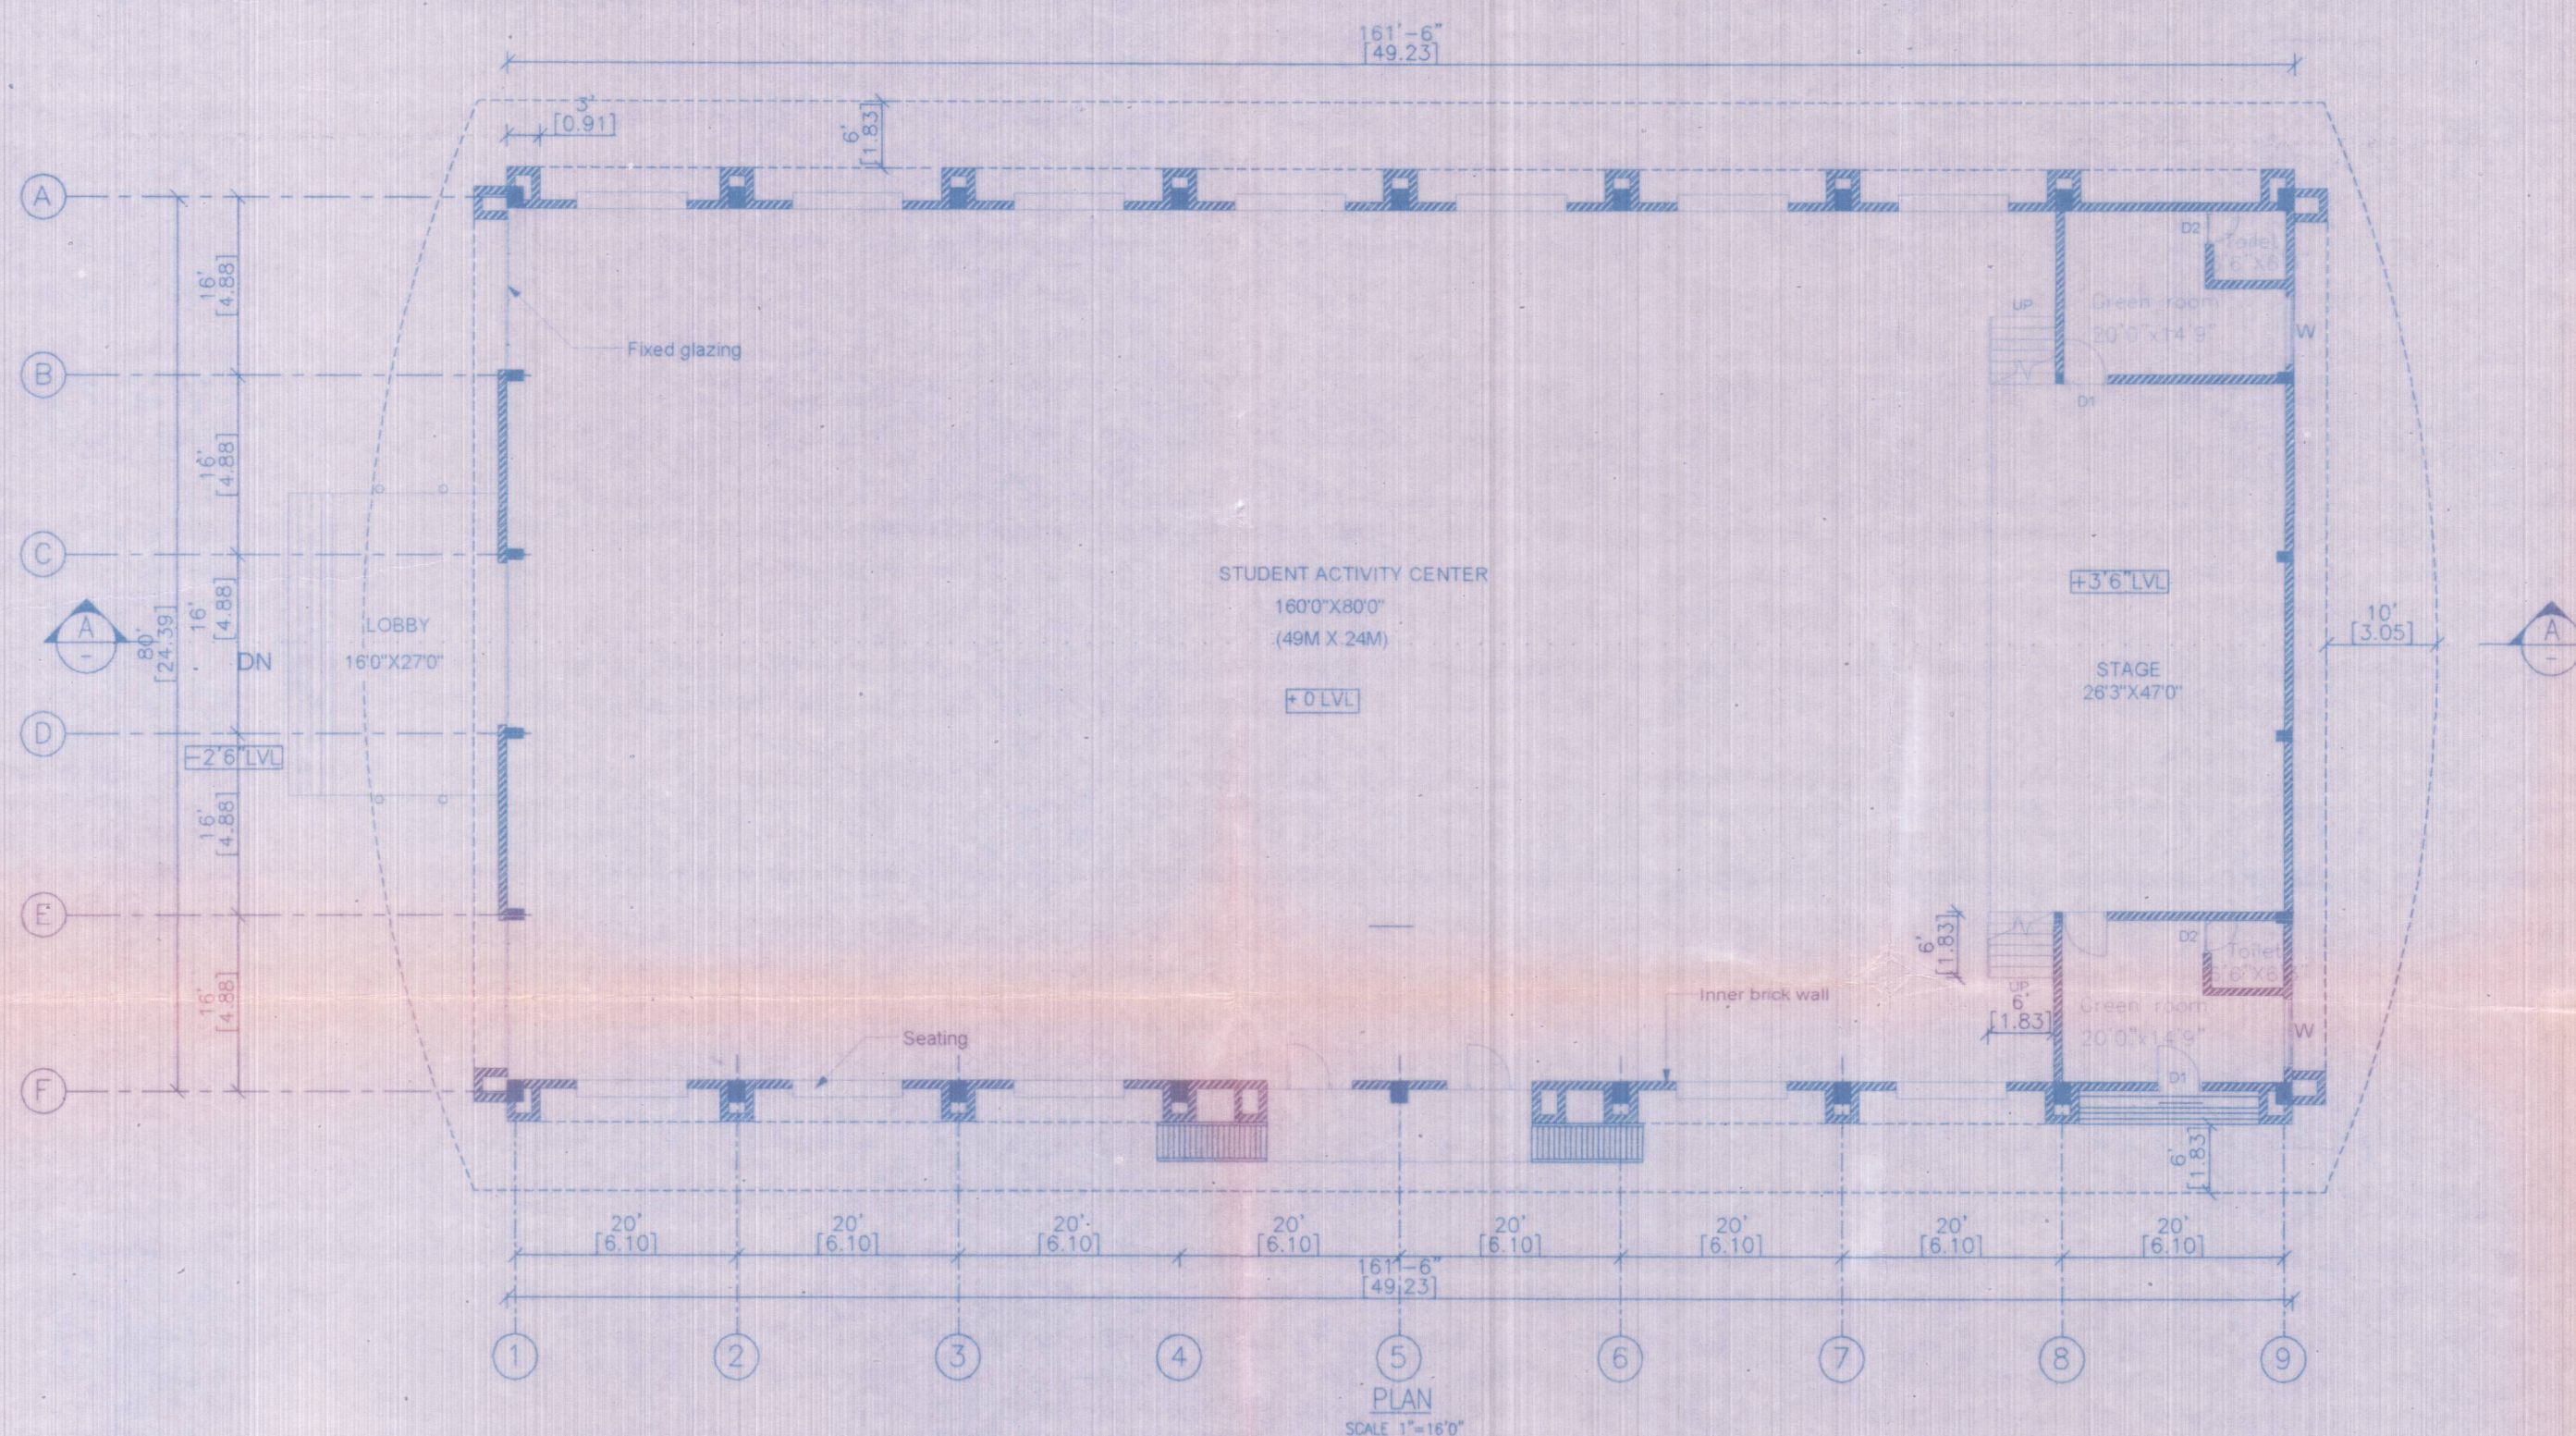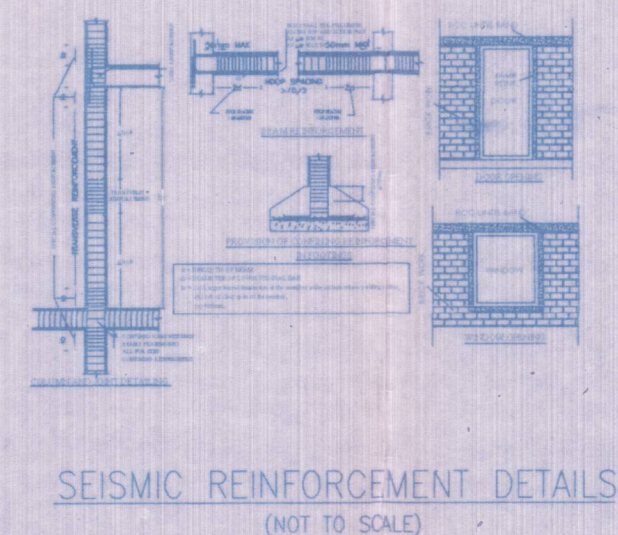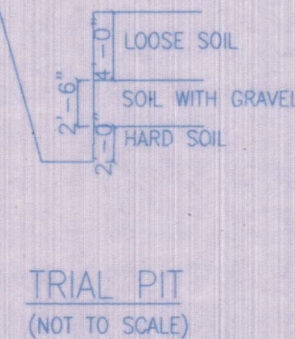 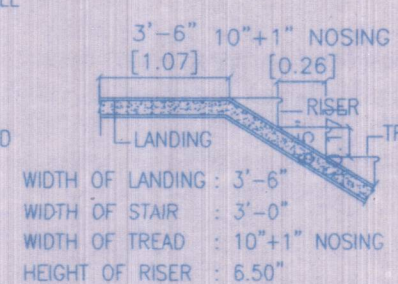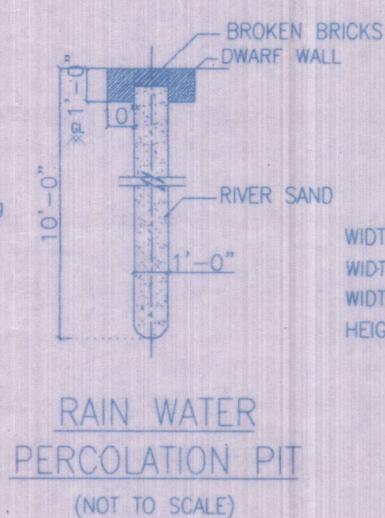 

CODE	DESCRIPTION	SIZES ARE IN	
		FOOT&INCHES	'mm'
(O)	OPEN	10'-0"x8'-0"	3048x2438
(W)	WINDOW	6'-0"x4'-0"	1829x1219
(FG)	FIXED GLAZING	10'-0"x10'-0"	3048x3048
(L)	LOUVERS	10'-0"x5'-0"	3048x1524

DESCRIPTION	'IN 'SQ.FT'	'IN 'SQ.MT'
AREA OF THE TOTAL SITE (23.85 ACRE)	1038906	96517.52
AREA OF THE EXISTING GROUND FLOOR BUILDING	13580.00	1261.62






 SITE BOUNDARY
  LAYOUT ROAD

 PROPOSED BUILDING
  PERCULATION PIT

(APPLICANT)

Er. P. ARUN PRASAD, B.Tech., MISTE.
ARUN ASSOCIATES
Consulting Civil Engineer & L.B.S.,
10/33, Ayyappan Kovil Street, Venkatesa Colony,
Pottachi - 642 001. Cell 98653 39919

L.B.S / ENGINEER:-

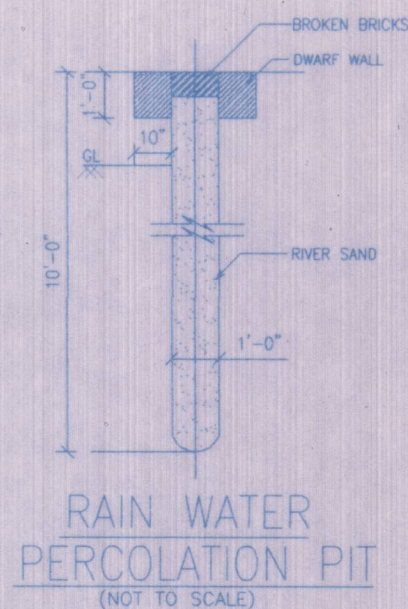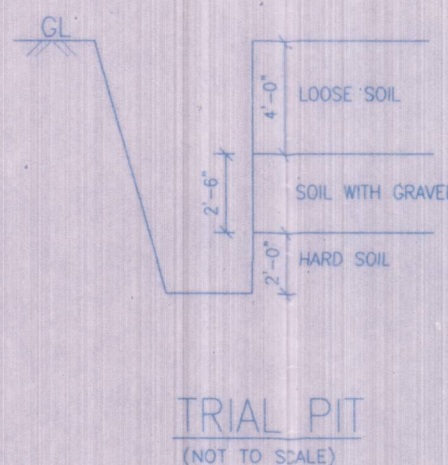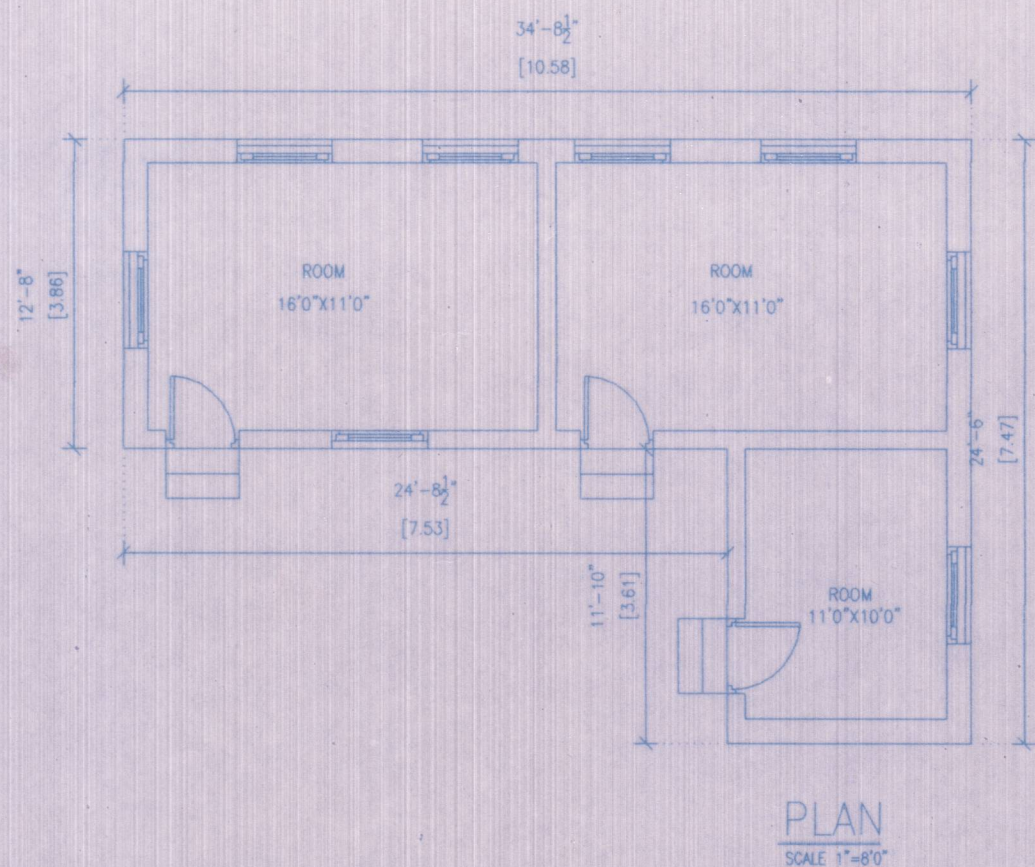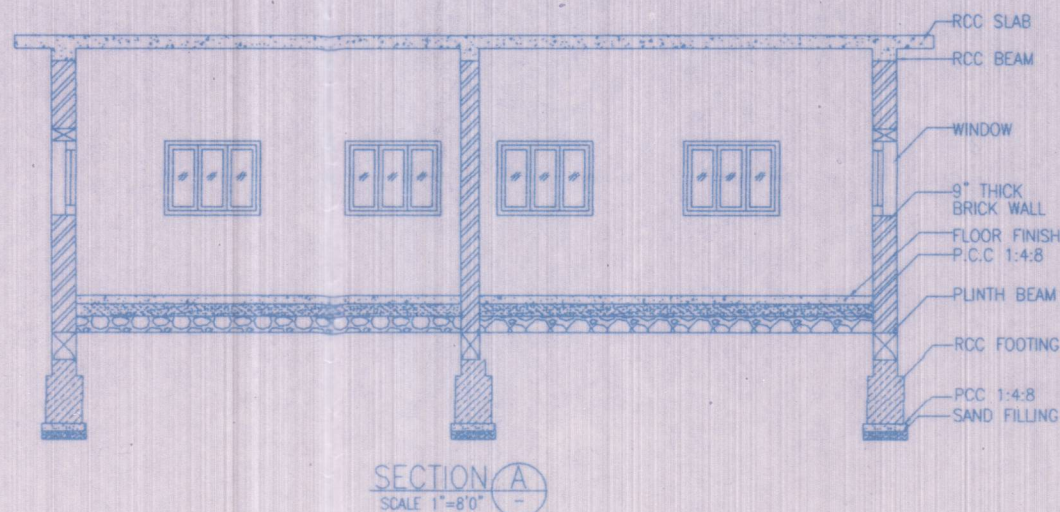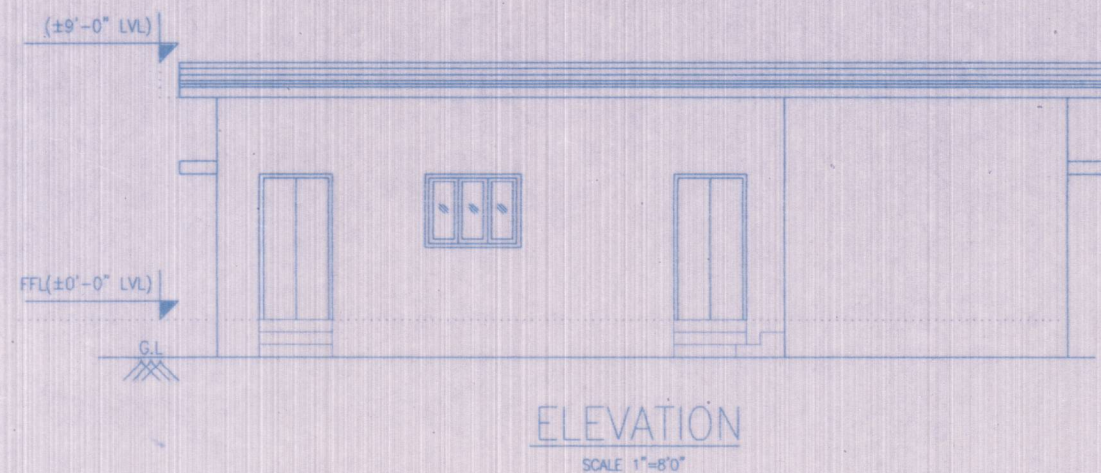

PLAN SHOWING THE EXISTING CONSTRUCTION OF RCC ROOF GROUND FLOOR SERVANT'S ROOM BUILDING IN T.S.NO: 74,75,1924,1937,1939 & 194 AT NGM COLLEGE,PALAKADMAIN ROPAD, POLLACHI MUNICIPAL TOWN AND TALUK, COIMBATORE DISTRICT.

NAME OF THE OWNER:

NGM COLLEGE, POLLACHI.



APPROVAL DRAWING

JOINERY DETAILS:

SL.NO.	TYPE	DESCRIPTION	SIZE IN 'SQFT'	SIZE IN 'SMRT'
01	RS	ROLLING SHUTTER	8'0"X8'0"	2.43X2.43
02	w	WINDOW	6'0"X5'0"	1.82X1.52

AREA DETAILS:

DESCRIPTION	SIZE IN 'SQFT'	SIZE IN 'SQMTR'
AREA OF THE TOTAL SITE(23.85)	1038906	96518.60
AREA OF THE EXISTING GROUND FLOOR	791.56	73.538


NOTES:-

01. ALL DIMENSIONS ARE IN 'FEET & METER'. ALL LEVELS ARE IN 'FOOT' UNLESS OTHERWISE NOTED.
02. T.P AREA OR NTP AREA
03. THE HORIZONTAL DISTANCE FROM ELECTRICITY LINE IF ANY :


APPLICANT

Er. P. ARUN PRASAD, B.Tech., MISTE
ARUN ASSOCIATES
Consulting Civil Engineer & L.B.S.,
10/33, Ayyappa Kovil Street, Venkatesa Colony,
Pollachi - 642 001. Cell 98653 39919


LBS/ ENGINEER

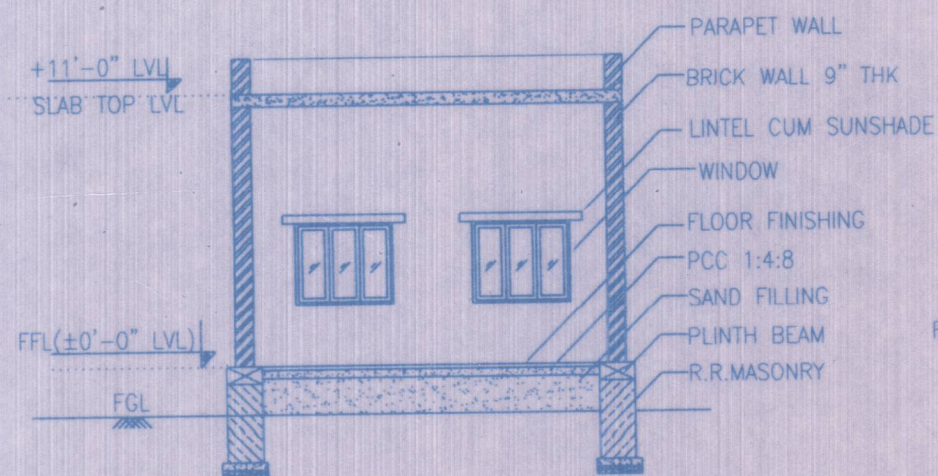


SECTION A
SCALE 1"=8'-0"

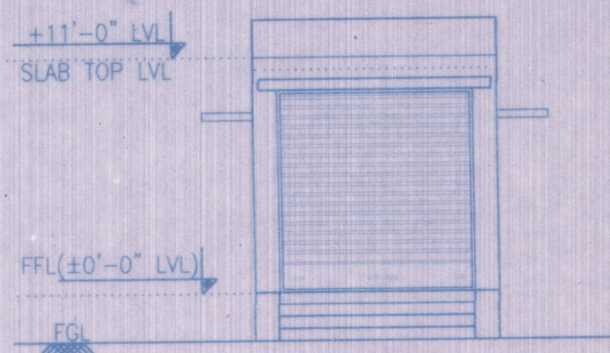


ELEVATION
SCALE 1"=8'-0"

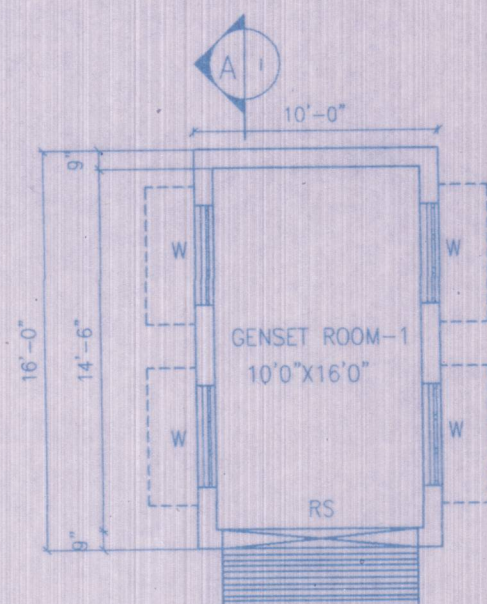


PLAN
SCALE 1"=8'-0"

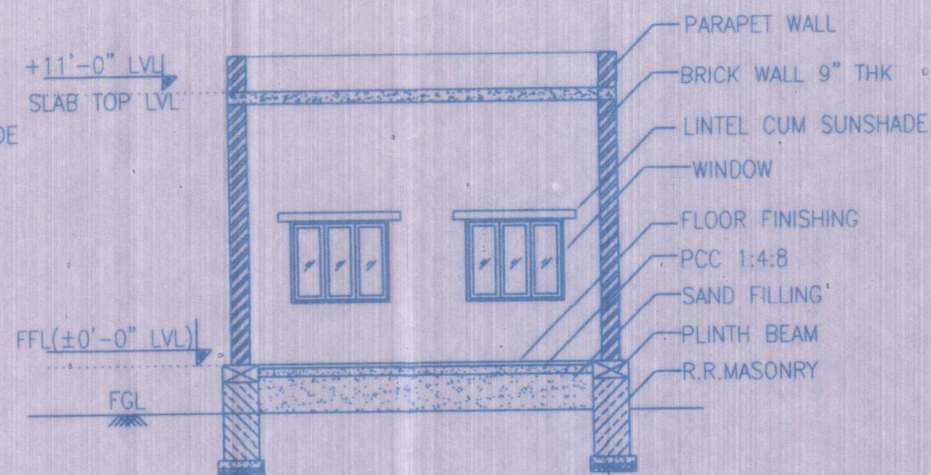

SECTION B
SCALE 1"=8'-0"

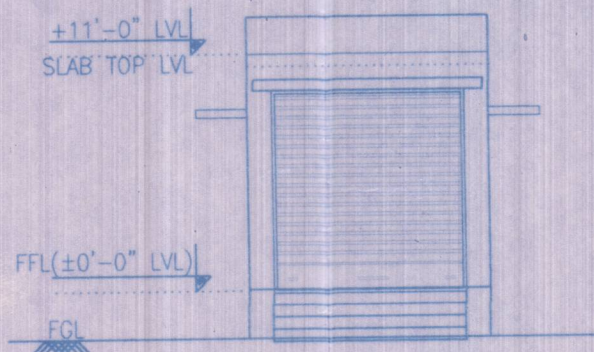

ELEVATION
SCALE 1"=8'-0"

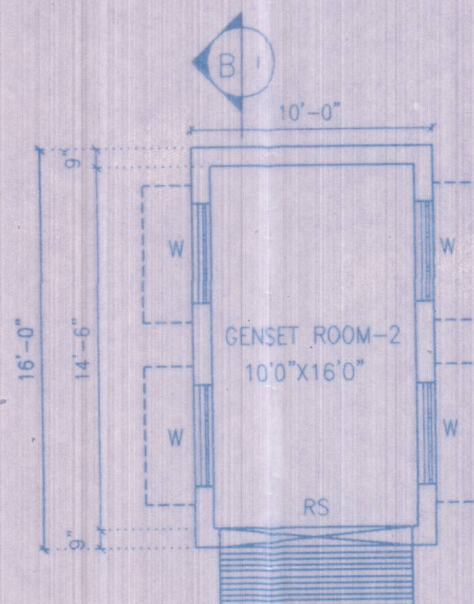

PLAN
SCALE 1"=8'-0"

PLAN SHOWING THE EXISTING CONSTRUCTION OF RCC ROOF GENERATOR ROOM BUILDING IN T.S.NO: 74,75,1924,1937,1939 & 1940 AT NGM COLLEGE, PALAKAD MAIN ROAD, POLLACHI MUNICIPAL TOWN & TALUK, COIMBATORE DISTRICT.

NAME OF THE OWNER:

NGM COLLEGE, POLLACHI.



JOINERY DETAILS:

SL.NO.	TYPE	DESCRIPTION	SIZE IN 'SQFT'	SIZE IN 'SQMTR'
01	RS	ROLLING SHUTTER	8'0"X10'0"	2.438X3.048
02	W	WINDOW	4'0"X5'9"	1.21X1.752

AREA DETAILS:

	SQFT	SQMTR
AREA OF THE TOTAL SITE (23.85 Acres)	1038906	96518.60
AREA OF THE EXISTING GENSET ROOM 1	160.00	14.864
AREA OF THE EXISTING GENSET ROOM 2	160.00	14.864

FE :- FIRE DETECTING AND EXTINGUISHING SYSTEM PROVIDED.

EA :- EMERGENCY ALARAM PROVIDED.

SAND BUCKTS PROVIDED.

APPLICANT

Er. P. ARUN PRASAD, B.Tech., MISTE
ARUN ASSOCIATES
Consulting Civil Engineer & L.B.S.,
10/33, Ayyappan Kovil Street, Venkatesa Colony,
Pollachi - 642 001. Cell 98653 39919

ENGINEER/L.B.S